
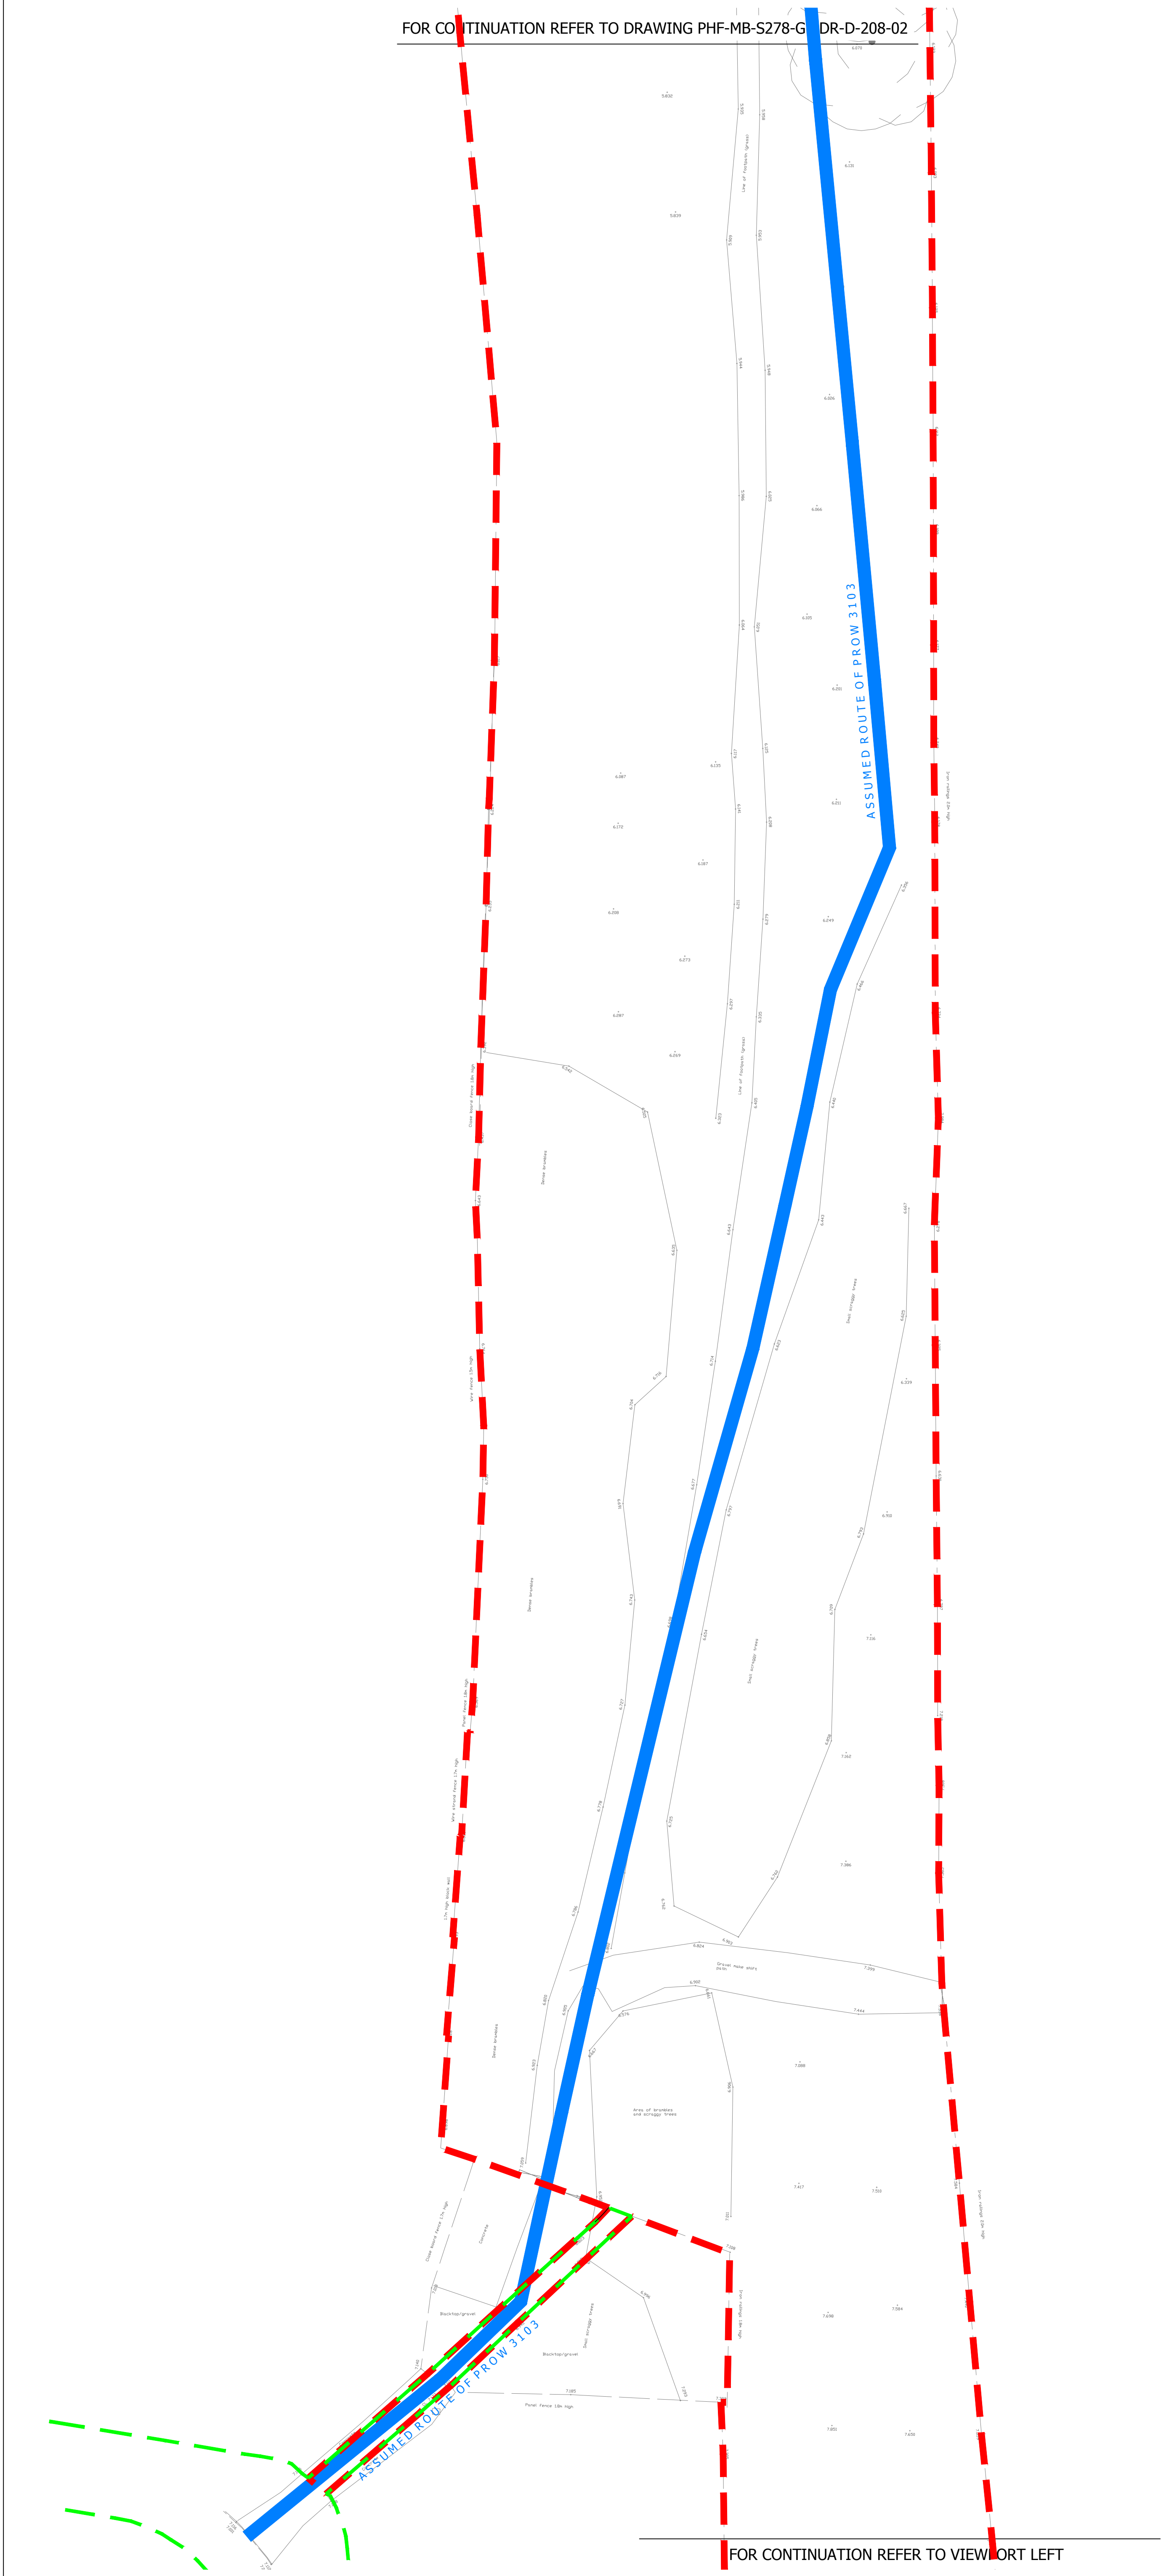


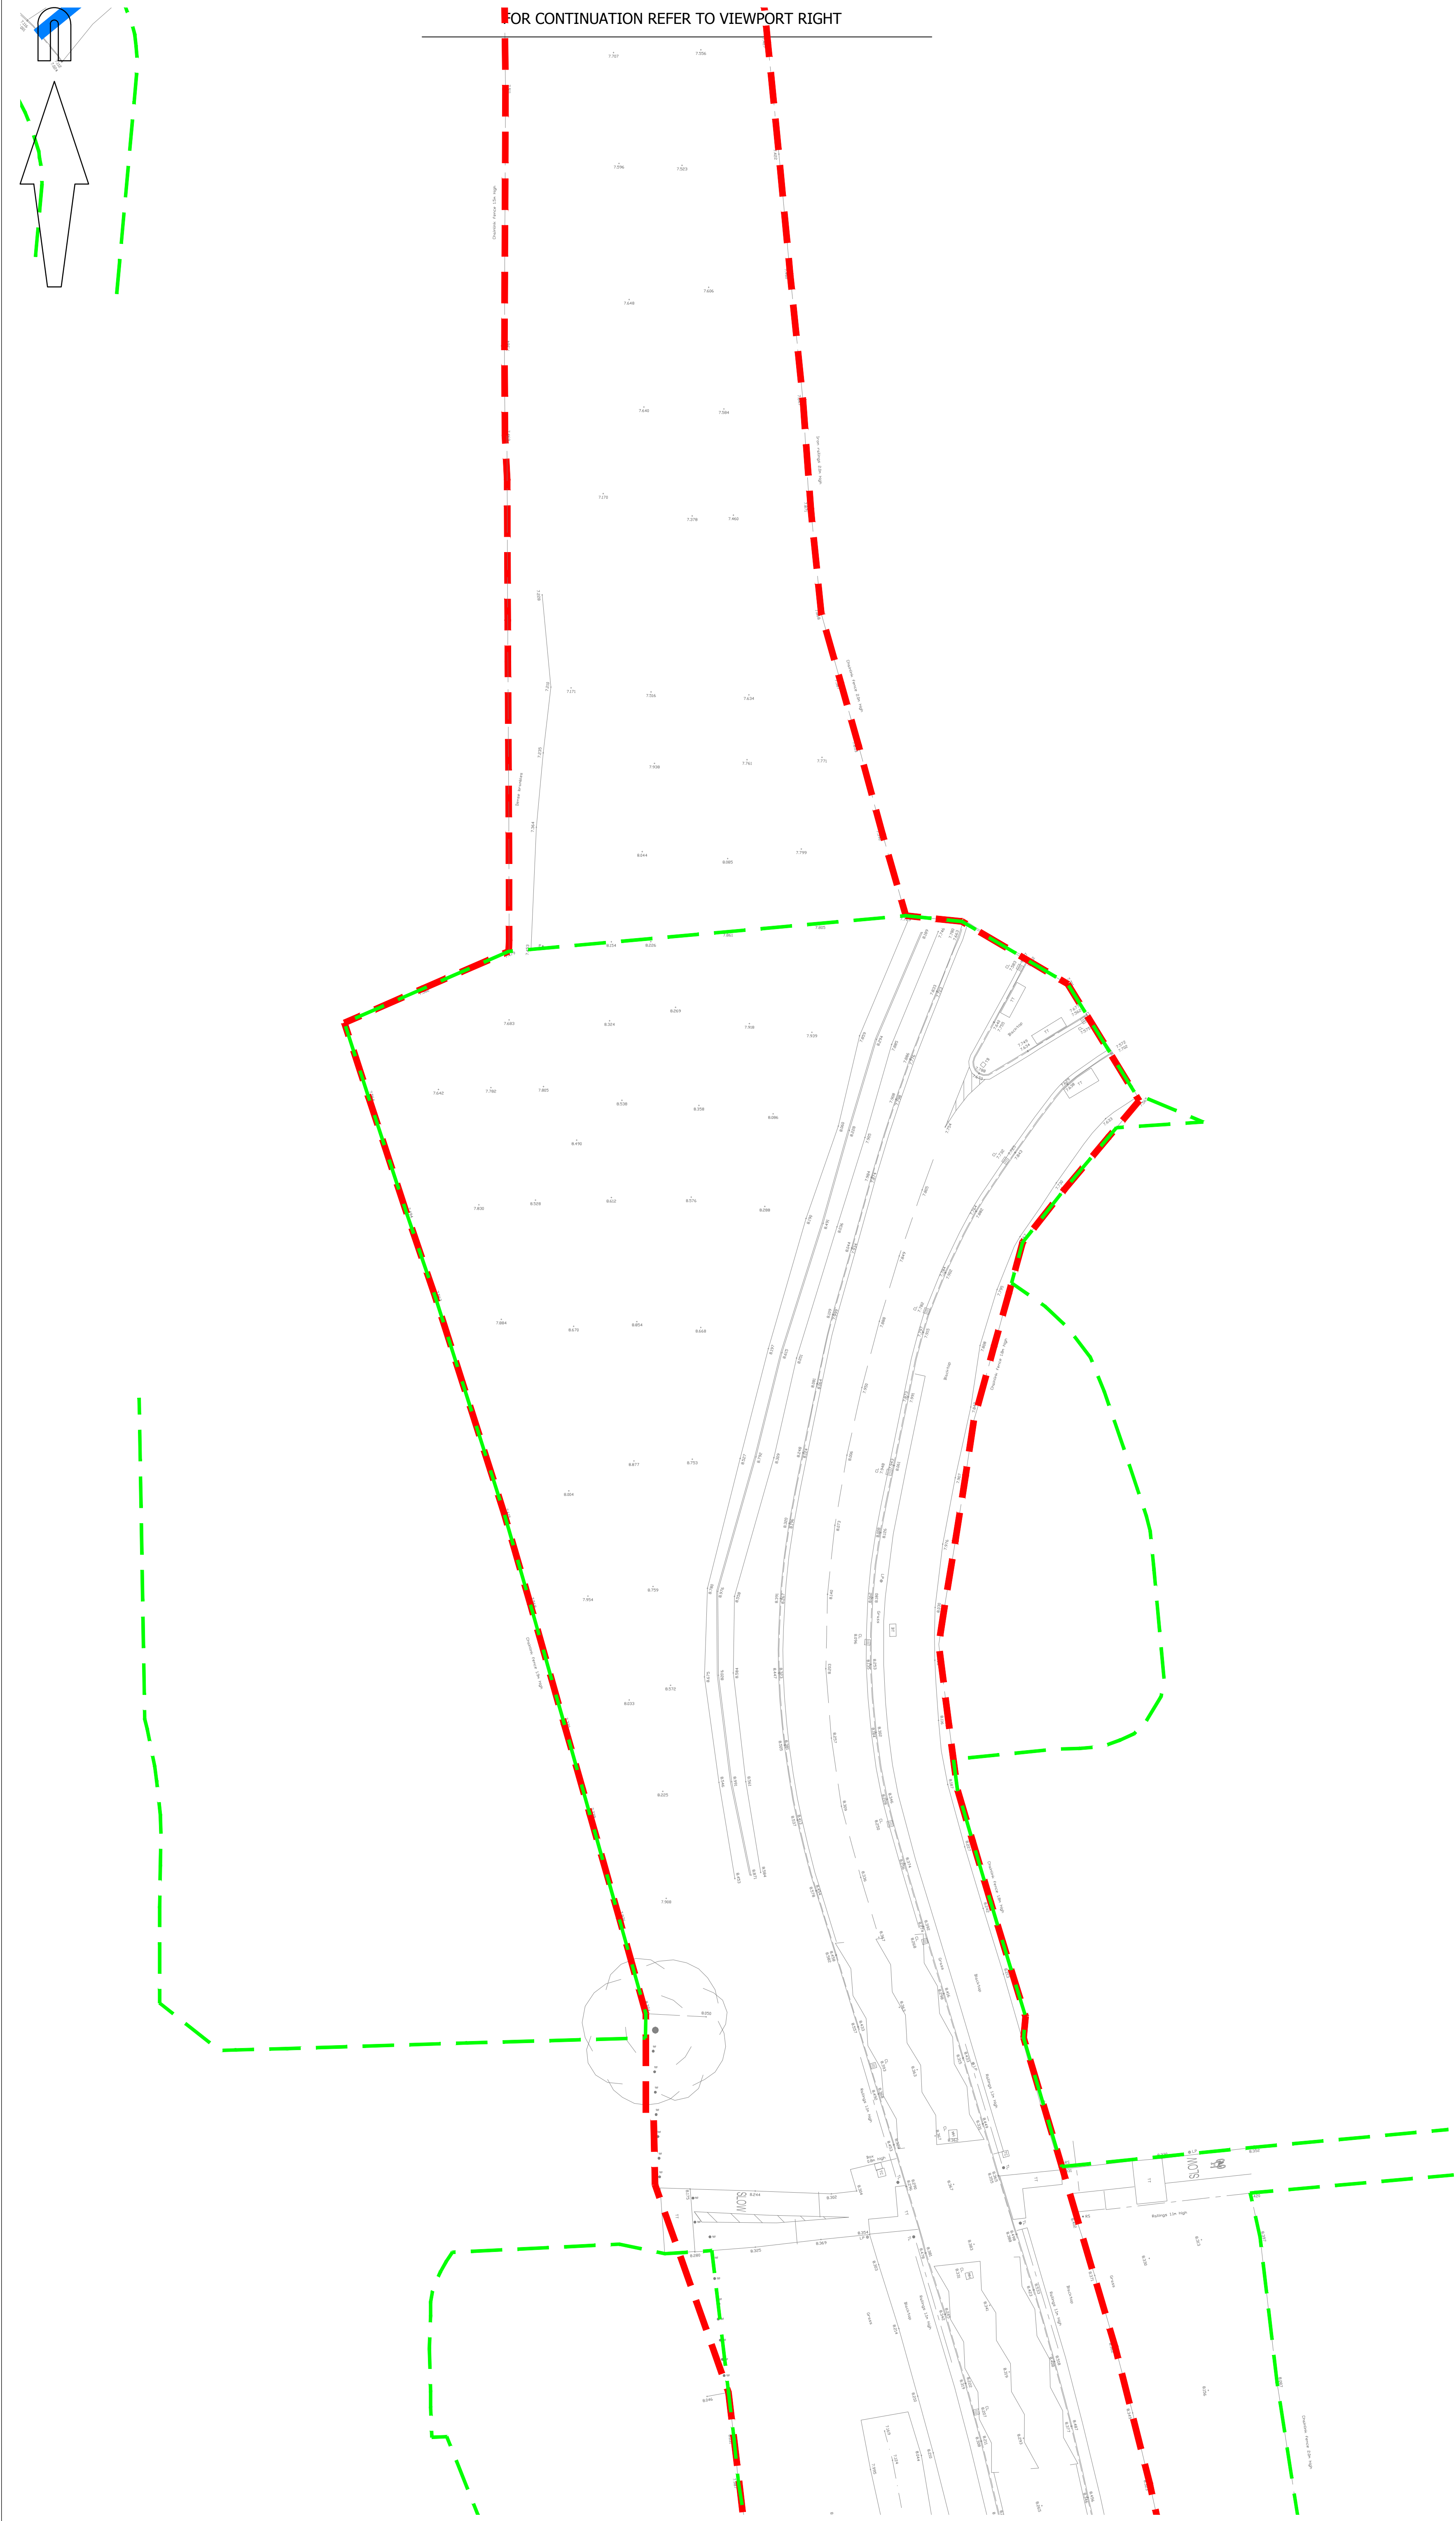

© Mayer Brown Limited Copyright. The drawings, information and data recorded in this document ("The Information") is the property of Mayer Brown. This document and the information are solely for the use of the authorised recipient and this document may not be used, copied or reproduced in whole or part for any purpose other than what it was supplied by Mayer Brown. Mayer Brown makes no representation, undertaking or duty and accepts no responsibility to any third party who may use or rely upon the document or the information.

A0 ORIGINAL

- KEY
- PROPOSED LIMIT OF WORKS
 - ASSUMED LIMIT OF HIGHWAY TAKEN FROM WSCC RECORD PLANS
 - ASSUMED ROUTE OF PROW 3103

NOTES

1. Topo survey has been taken from MB drawing JR.PH.LITTLE.2.21 Rev A received 23/01/15.

FOR CONSTRUCTION

P4	Limit of works and highway boundary amended on footpath link to Highdown Drive. (P8)	AB	29/10/2018
P3	Highway boundary updated following comments from 08/03/2018 & 24/03/2018. (C08)	AB	05/06/2018
P2	Scheme amended following WSCC reserve matters comments dated 21/01/16. (P9)	AB	03/11/2016

rev.	amendment	checked	date
------	-----------	---------	------

mb
mayer brown

Mayer Brown Limited
Lion House, Oriental Road, Woking, Surrey GU24 8AR
Telephone 01483 750 508 Fax 01483 750 437
wokingoffice@mayerbrown.co.uk www.mayerbrown.co.uk

client					PERSIMMON HOMES THAMES VALLEY				
project									
NORTH LITTLEHAMPTON PHASE 2 FITZALAN LINK S278 WORKS									
scale		1:250 @ A0		drawn by		PB		checked by AB	
date		MARCH 2016		cad file		208-01-P4 & 02-P3.DWG			
title									
PROPOSED S278 HIGHWAY WORKS TOPOGRAPHICAL SURVEY DRAWING (1 OF 2)									
drawing number								rev.	
PHF-MB-S278-GF-DR-D-208-01								P4	