

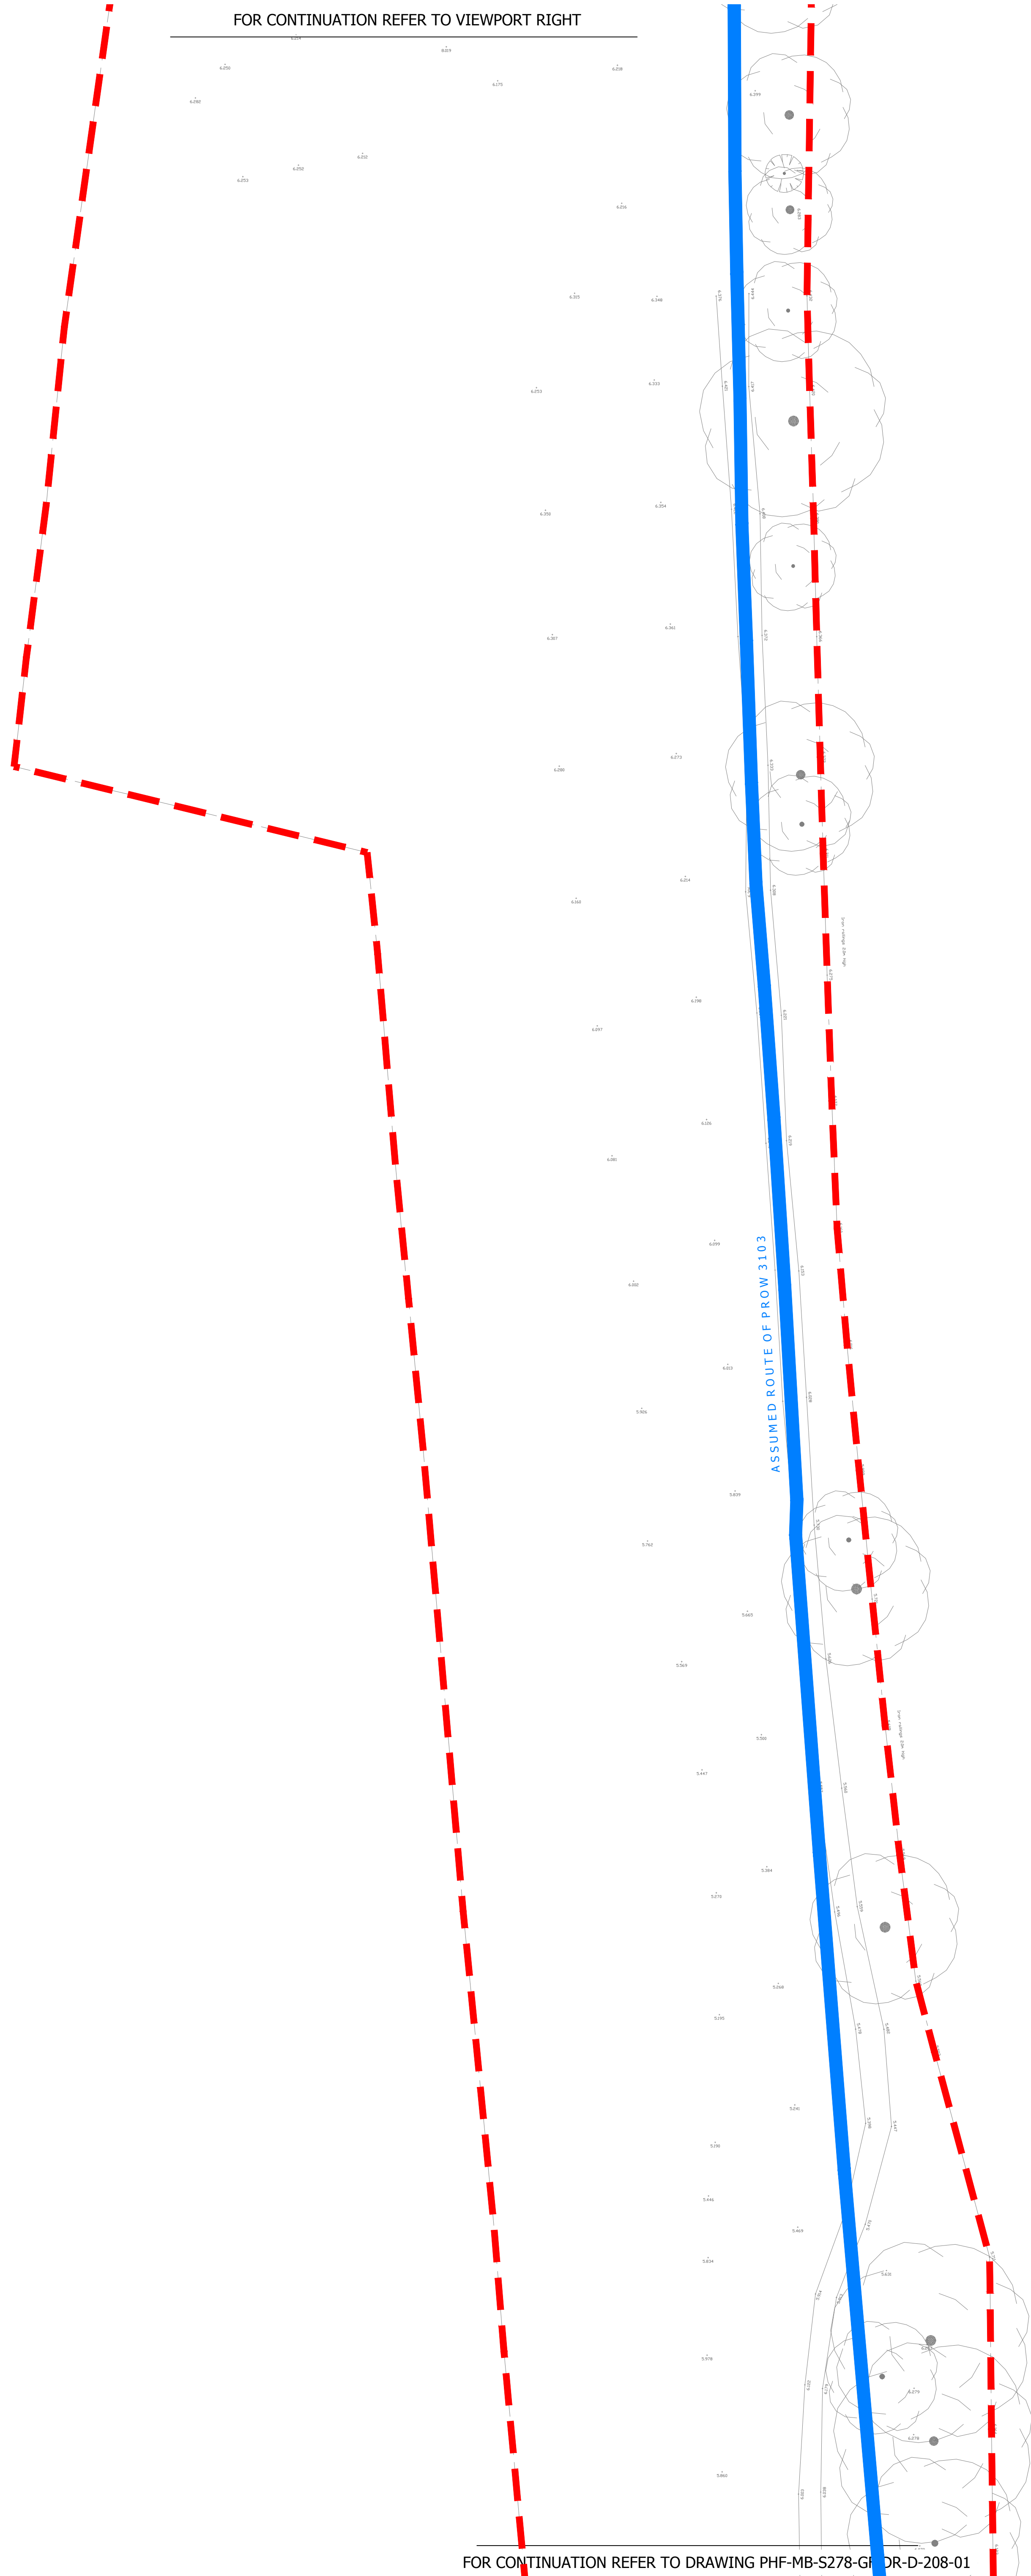



FOR CONTINUATION REFER TO VIEWPORT RIGHT

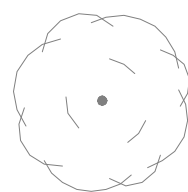

FOR CONTINUATION REFER TO DRAWING PHF-MB-S278-GF-DR-D-208-01

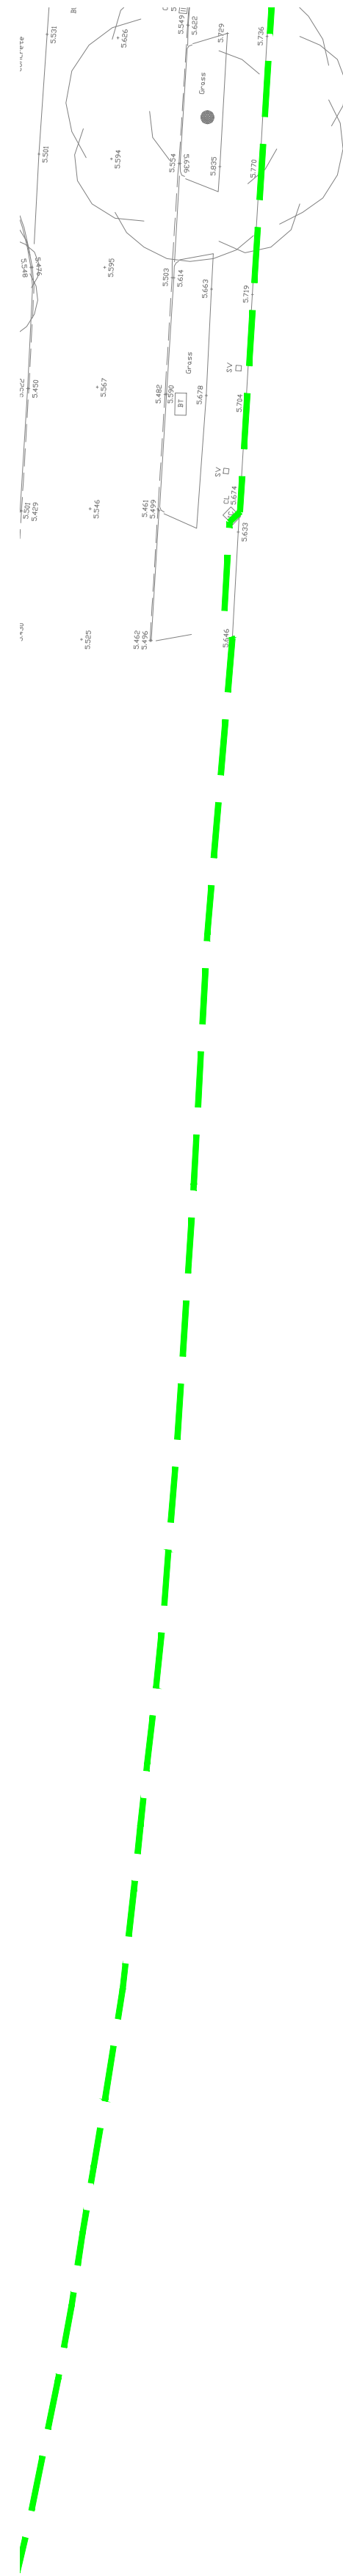

FOR CONTINUATION REFER TO VIEWPORT LEFT

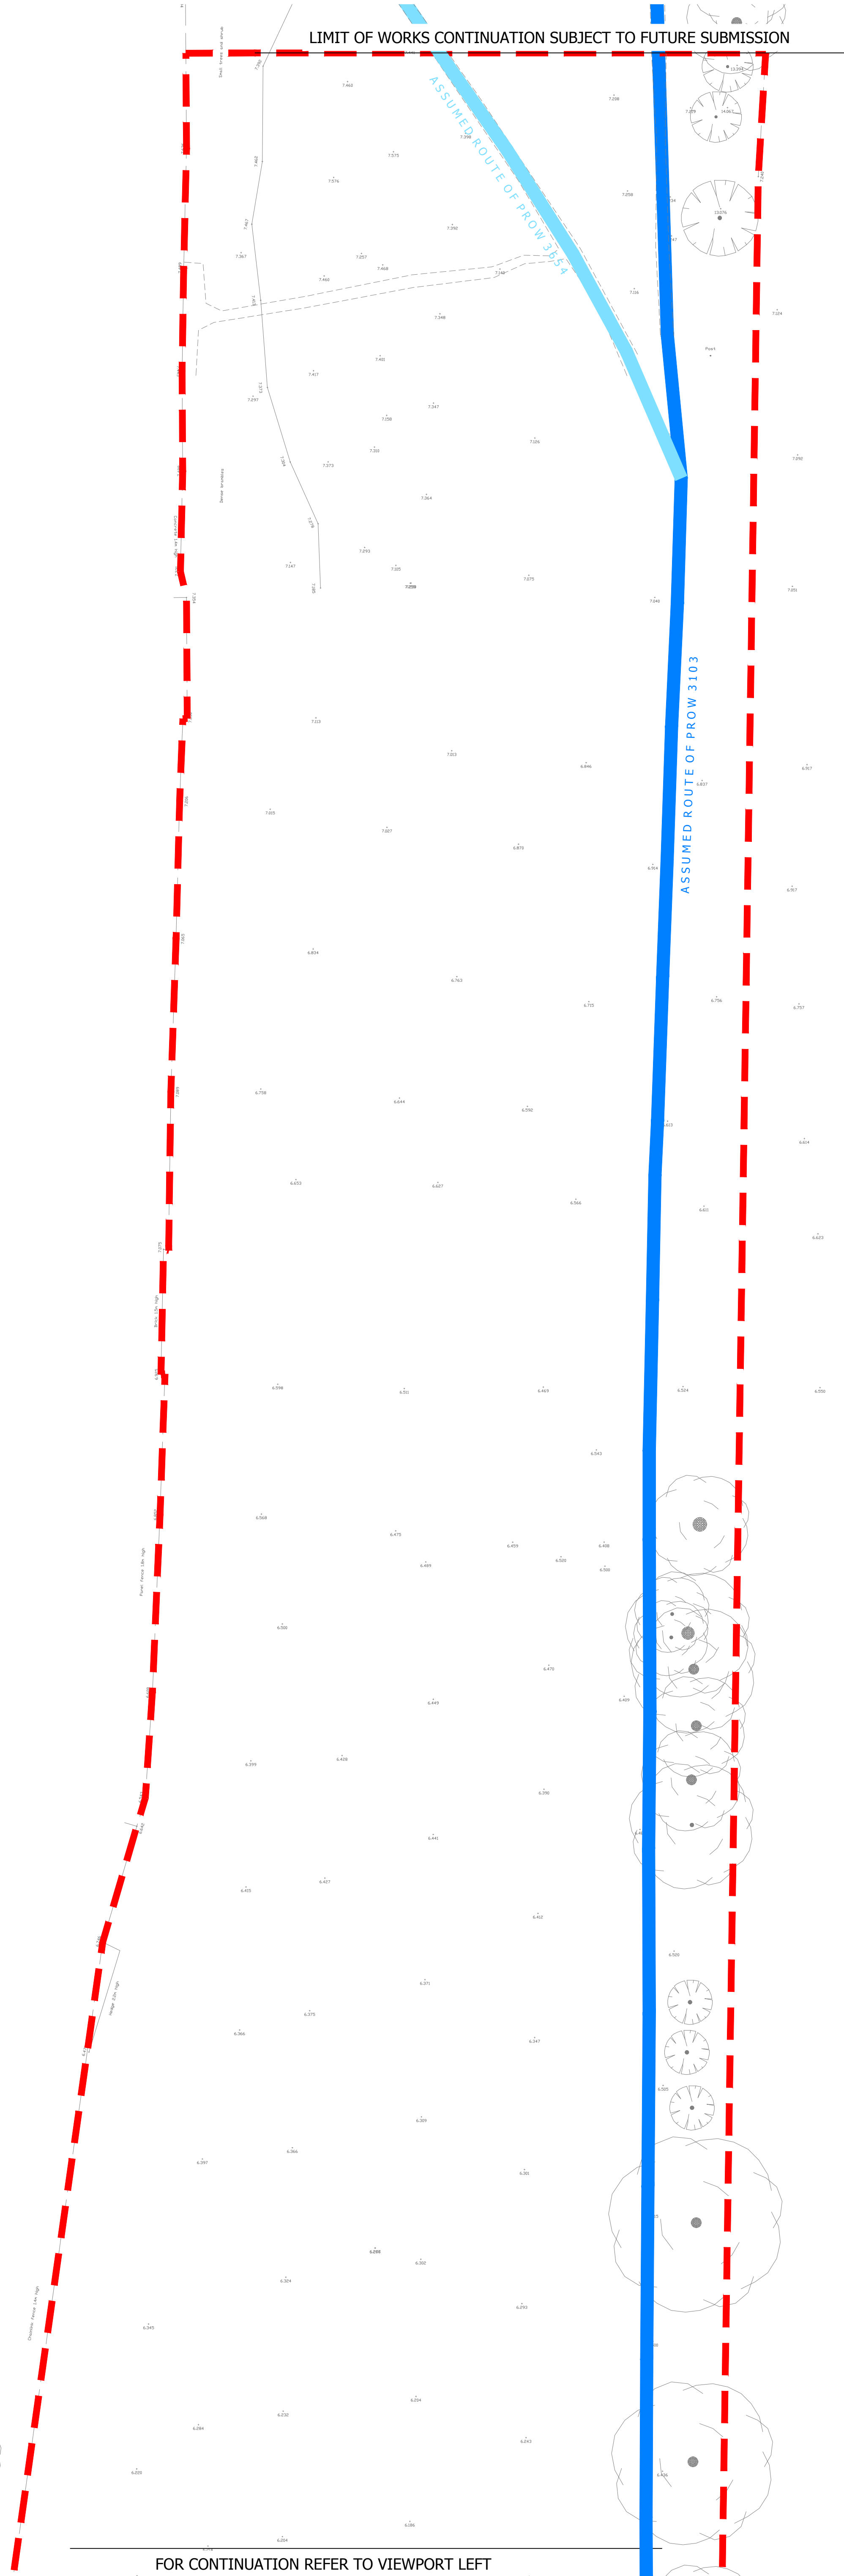

LIMIT OF WORKS CONTINUATION SUBJECT TO FUTURE SUBMISSION

© Mayer Brown Limited Copyright. The drawings, information and data recorded in this document ("The Information") is the property of Mayer Brown. This document and the information are made for the use of the authorized recipient and this document may not be used, copied or reproduced in whole or part for any purpose other than what it was supplied by Mayer Brown. Mayer Brown makes no representation, undertakes no duty and accepts no responsibility to any third party who may use or rely upon the information in this document.

A0 ORIGINAL

- KEY
- PROPOSED LIMIT OF WORKS
 - ASSUMED LIMIT OF HIGHWAY TAKEN FROM WSCC RECORD PLANS
 - ASSUMED ROUTE OF PROW 3103
 - ASSUMED ROUTE OF PROW 3554

- NOTES
- Topo survey has been taken from MB drawing IR.PH.LITTLE.2.21 Rev A received 23/01/15.

FOR CONSTRUCTION

P3	Highway boundary updated following comments from 19/03/2018 & 20/03/2018. (2/30)	AB	05/06/2018
P2	Scheme amended following WSCC reserve matters comments dated 21/10/16. (1/9)	AB	03/11/2016

rev.	amendment	checked	date
------	-----------	---------	------

mb
mayer brown

Mayer Brown Limited
Lion House, Oriental Road, Woking, Surrey GU24 8AR
Telephone 01483 750 508 Fax 01483 750 437
wokingoffice@mayerbrown.co.uk www.mayerbrown.co.uk

client	PERSIMMON HOMES THAMES VALLEY				
project	NORTH LITTLEHAMPTON PHASE 2 FITZALAN LINK S278 WORKS				
scale	1:250 @ A0	drawn by	PB	checked by	AB
date	MARCH 2016	cad file	208-01-P4 & 02-P3.DWG		
title	PROPOSED S278 HIGHWAY WORKS TOPOGRAPHICAL SURVEY DRAWING (2 OF 2)				
drawing number	PHF-MB-S278-GF-DR-D-208-02				rev.
					P3