
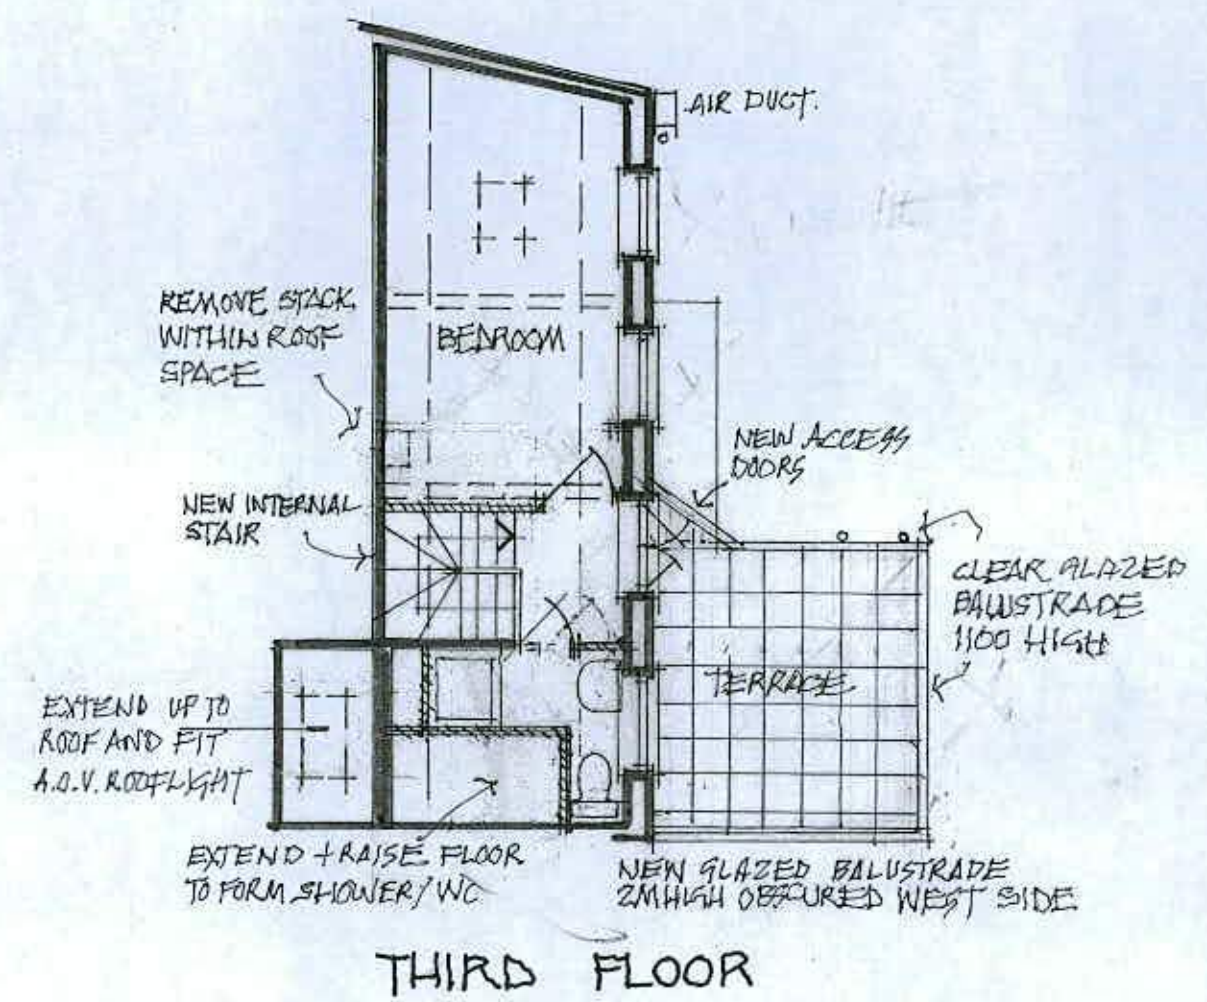


- NOTE:
- 9. THIS DRAWING IS FOR PLANNING PURPOSES ONLY.
 - 10. DETAILED SITE INVESTIGATIONS TO BE UNDERTAKEN PRIOR TO ANY WORKS COMMENCING ON SITE
 - 11. NO STRUCTURAL WORKS TO BE UNDERTAKEN WITHOUT ENGINEERS AGREEMENT
 - 12. NO WORKS TO COMMENCE PRIOR TO PLANNING CONSENT AND COMPLIANCE WITH PLANNING CONDITIONS

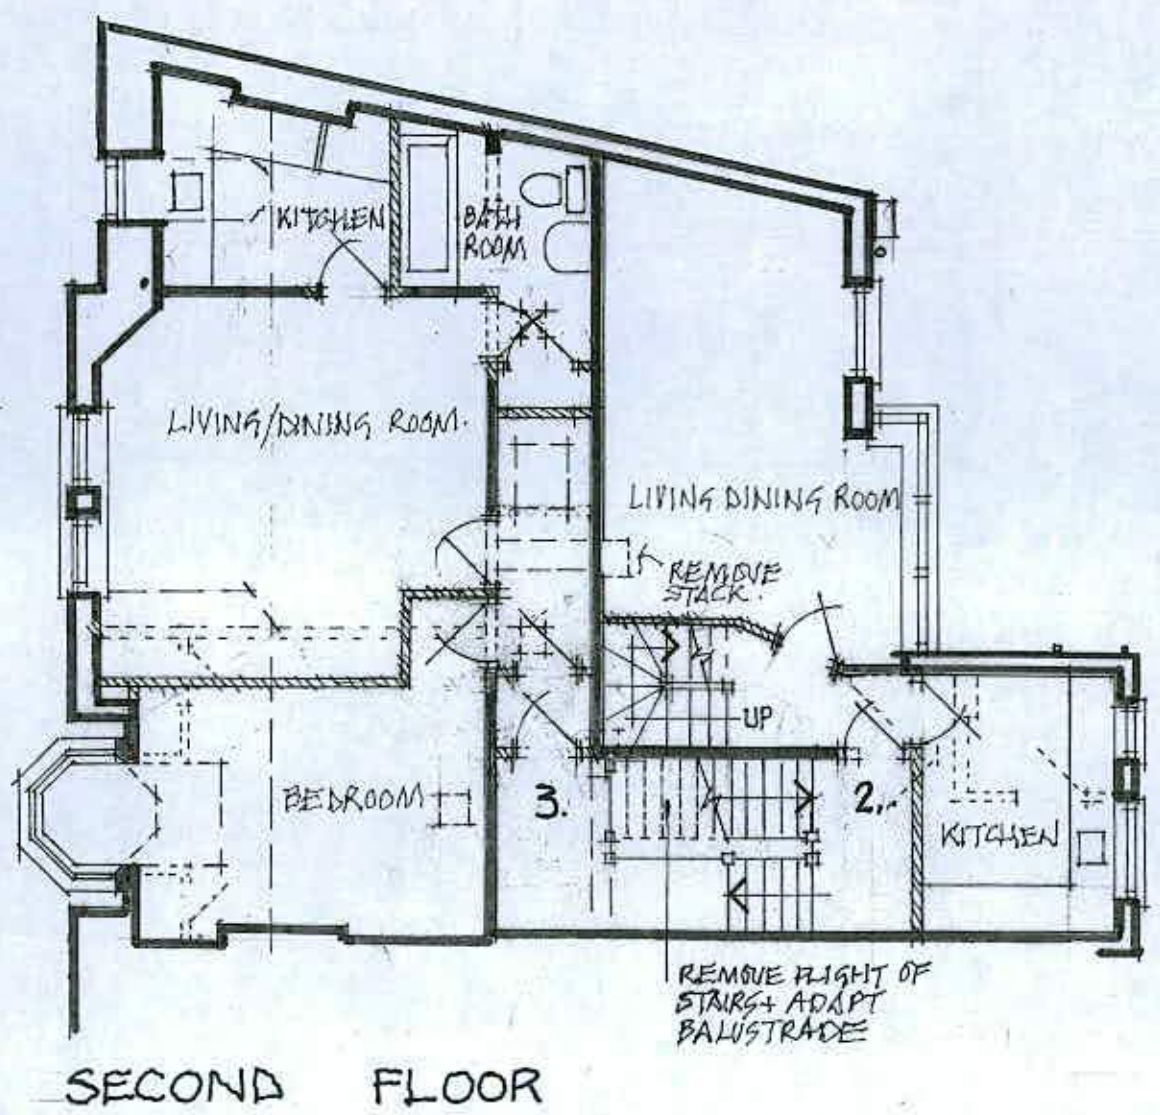

SECOND + THIRD FLOORS AS PROPOSED
 52 HIGH STREET, LITTLEHAMPTON
 GRAHAM NICOLLS LTD. BUILDING DESIGN + TECHNOLOGY

M: 07990 522709

SCALE / 1:100 @ A3
 DATE / 01.03.2019
 DWG. No / 011218 / TP.03