


- NOTE:
13. THIS DRAWING IS FOR PLANNING PURPOSES ONLY.
 14. DETAILED SITE INVESTIGATIONS TO BE UNDERTAKEN PRIOR TO ANY WORKS COMMENCING ON SITE
 15. NO STRUCTURAL WORKS TO BE UNDERTAKEN WITHOUT ENGINEERS AGREEMENT
 16. NO WORKS TO COMMENCE PRIOR TO PLANNING CONSENT AND COMPLIANCE WITH PLANNING CONDITIONS

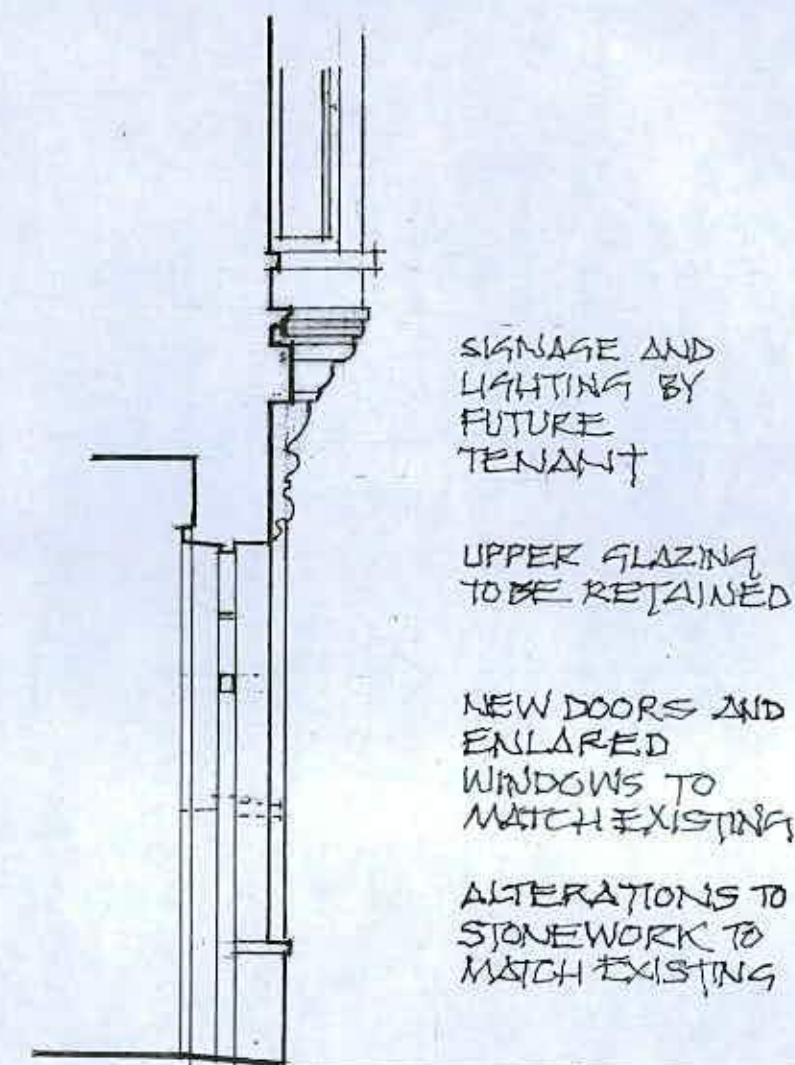

SIGNAGE AND
LIGHTING BY
FUTURE
TENANT

UPPER GLAZING
TO BE RETAINED

NEW DOORS AND
ENLARGED
WINDOWS TO
MATCH EXISTING

ALTERATIONS TO
STONEWORK TO
MATCH EXISTING

HIGH STREET SHOPFRONT

LOWER CILL LINE, ADAPT STONE FACINGS
TO MATCH EXISTING TO FORM ENLARGED
SHOP WINDOWS PLUS NEW OR
RELOCATED DOORS
FULL DETAILS TO BE AGREED WITH THE
CONSERVATION OFFICER AFTER
PLANNING CONSENT

SECTION

PROPOSED ALTERATIONS TO SHOPFRONT
52 HIGH STREET LITTLEHAMPTON
GRAHAM NICOLLS LTD. BUILDING DESIGN + TECHNOLOGY

M:07990 522709

SCALE / 1:50 @ A3
DATE / 07.03.2019
DWG.No / 011218/TP.08