


1/100 scale

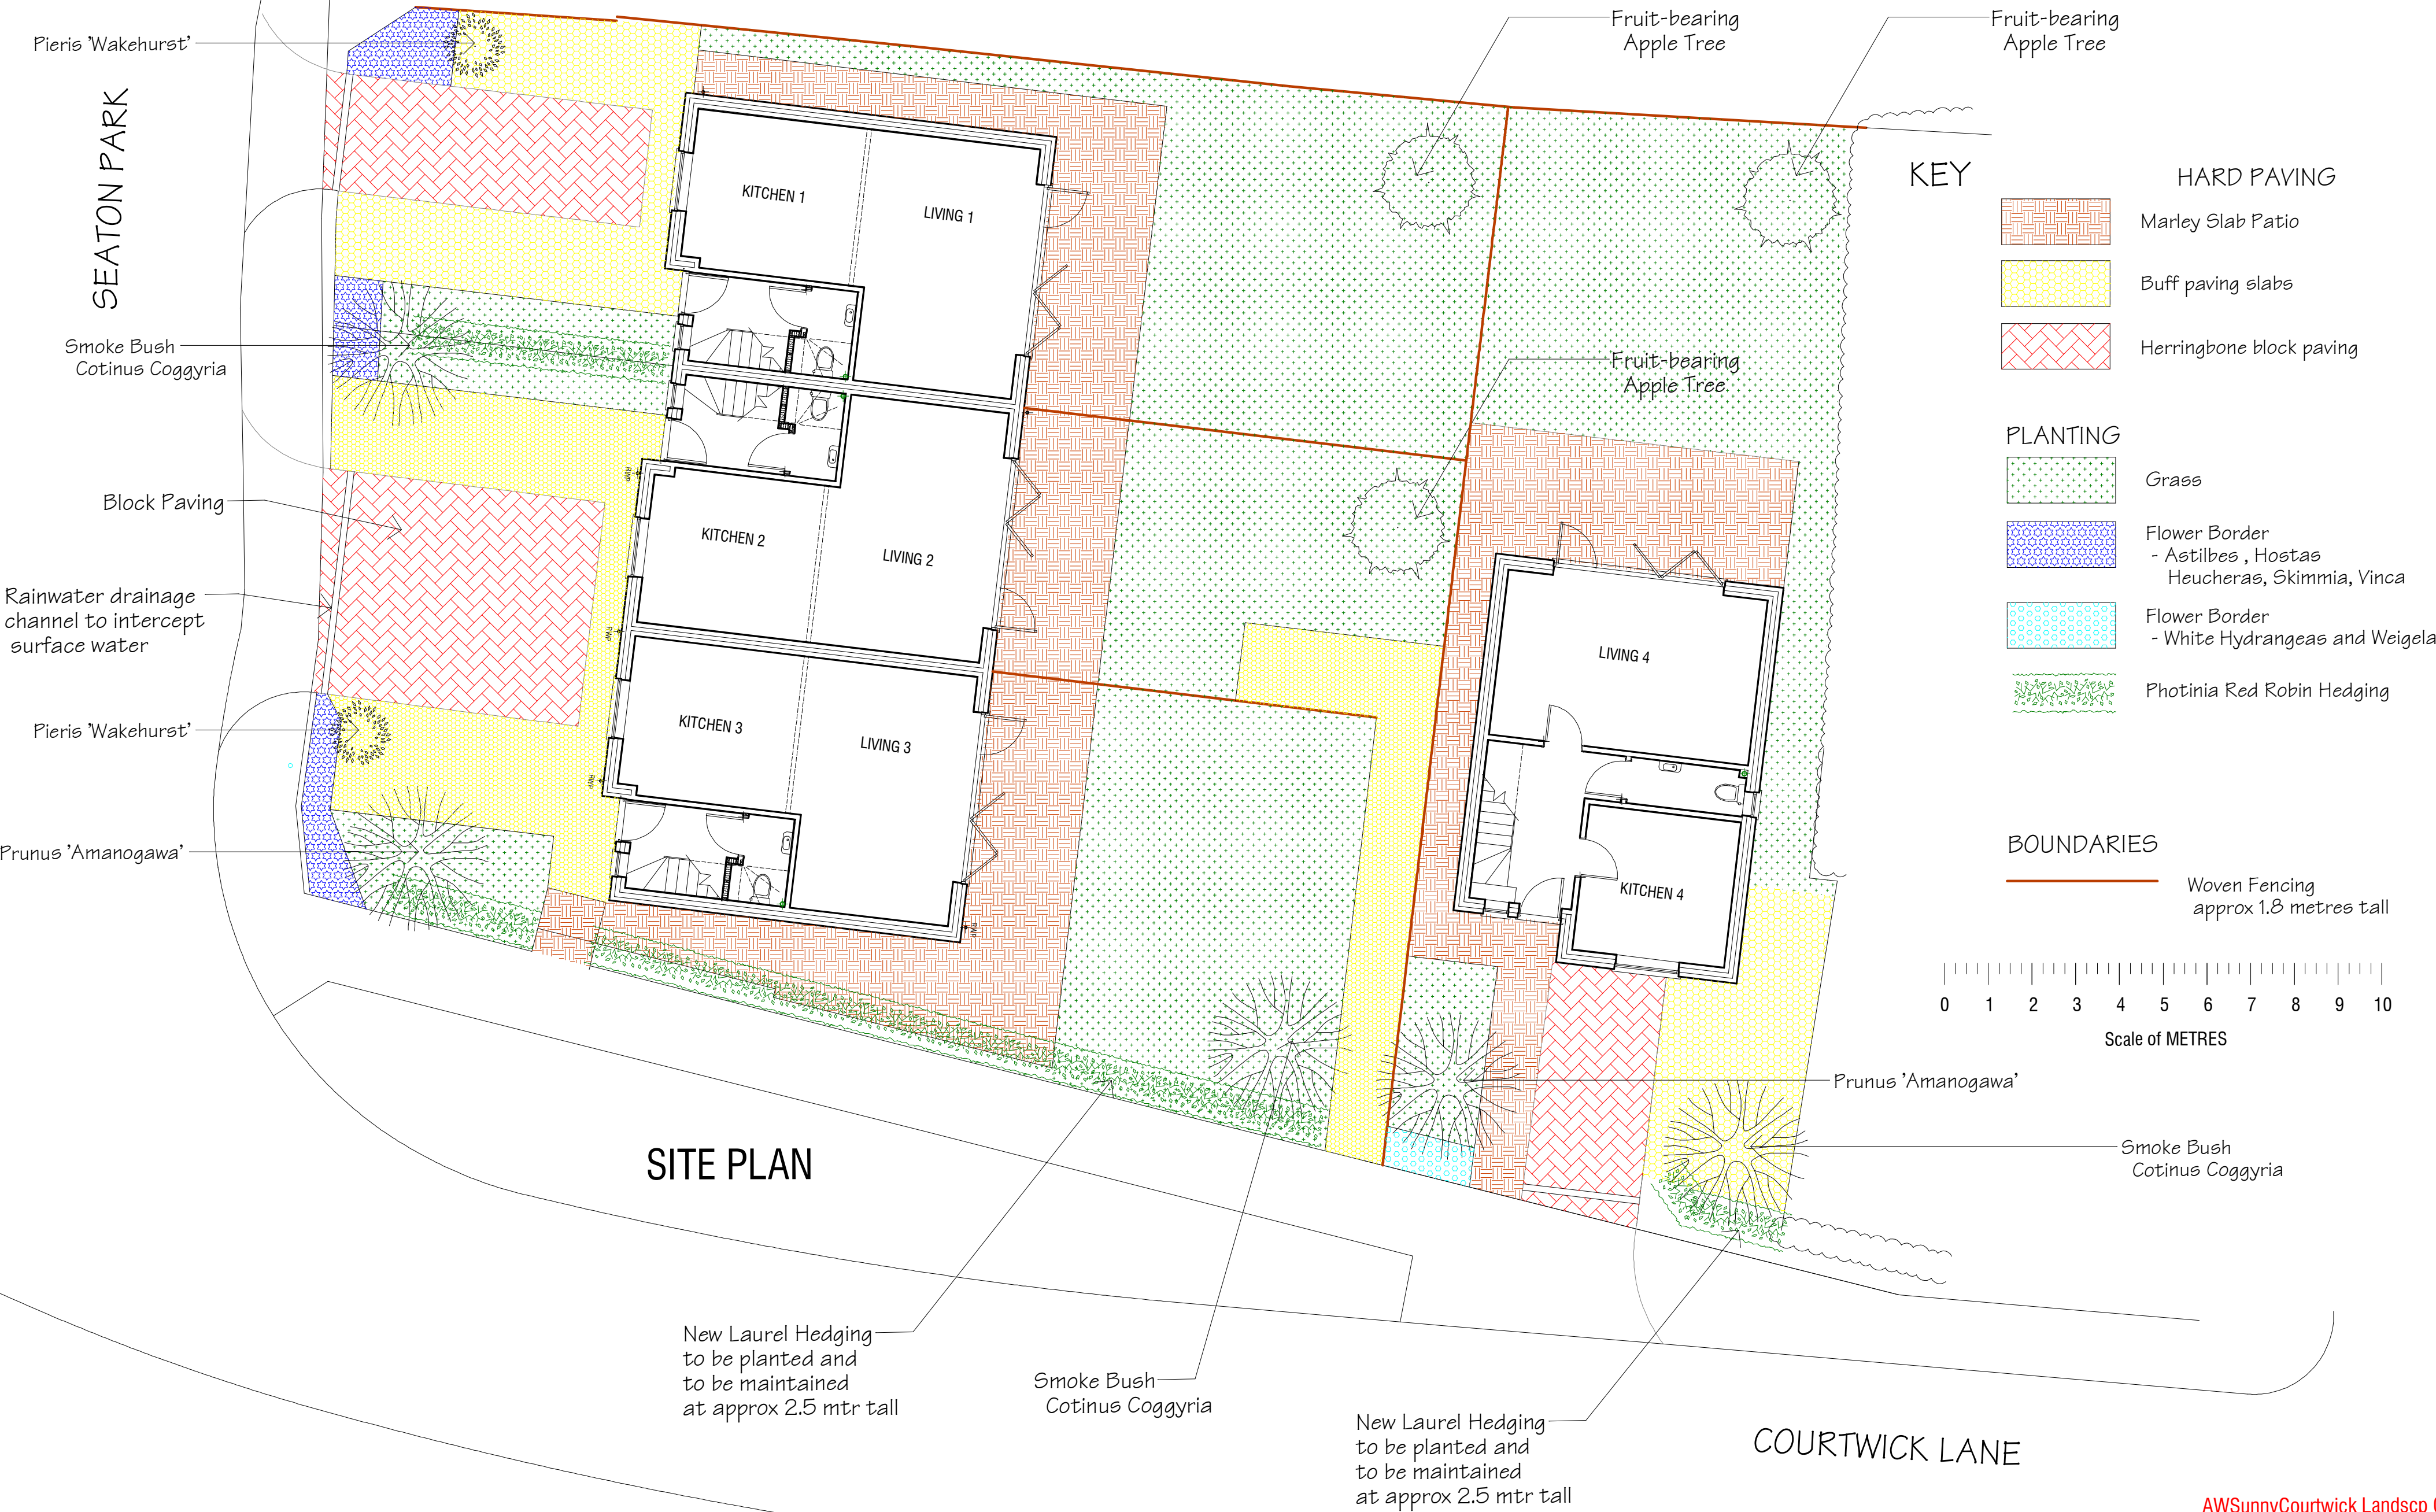

Site of Sunnymead, Courtwick Lane, Littlehampton:
Proposed Terrace of three new Houses and new Detached House by Ware Builders Ltd - HARD and SOFT LANDSCAPING

AWSunnyCourtwick Landscp 02

Copyright © 2017
R.Brown
4 Norfolk Place
Littlehampton
Sussex BN17 5PD
tel: 01-903-713747