

A. SIGNAGE ATTACHED TO WALL - FACING WICK STREET

EXISTING SITE



PROPOSED NEW SIGNAGE ON SITE




DESCRIPTION

- One single sided 3mm, Aluminium Composite Material panel with full colour digitally printed design applied.
- To be fixed to wall with studs, sitting 60mm away from wall (to accommodate redundant window ledge behind).

FACE VIEW



SIDE VIEW

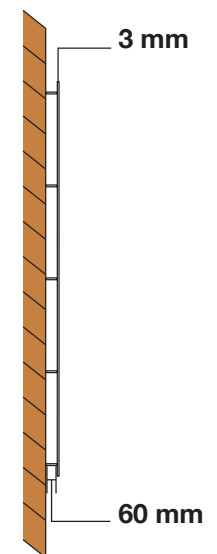

Scale 1:50