

B. FREE STANDING NOTICE BOARD - FACING WICK STREET

EXISTING SITE




PROPOSED NEW SIGNAGE ON SITE



DESCRIPTION

- One single sided 3mm, Aluminium Composite Material panel with full colour digitally printed design applied.
- Fixed, using back rails, onto two existing poles (50mm in diameter) sunk into ground.

FACE VIEW

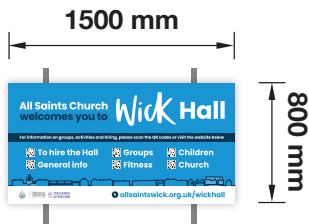

SIDE VIEW



Scale 1:50