


Tree Proposals Drawing
Land south of Hearnfield Road,
Wick, Littlehampton

This drawing and design are the copyright of
Lloyd Bore Ltd. Do not scale from this drawing.

All dimensions to be checked on site by
contractor prior to commencement of any work.

All materials, components and workmanship
shall comply with the relevant British Standards,
Codes of Practice and manufacturers written
instructions.

Revisions.

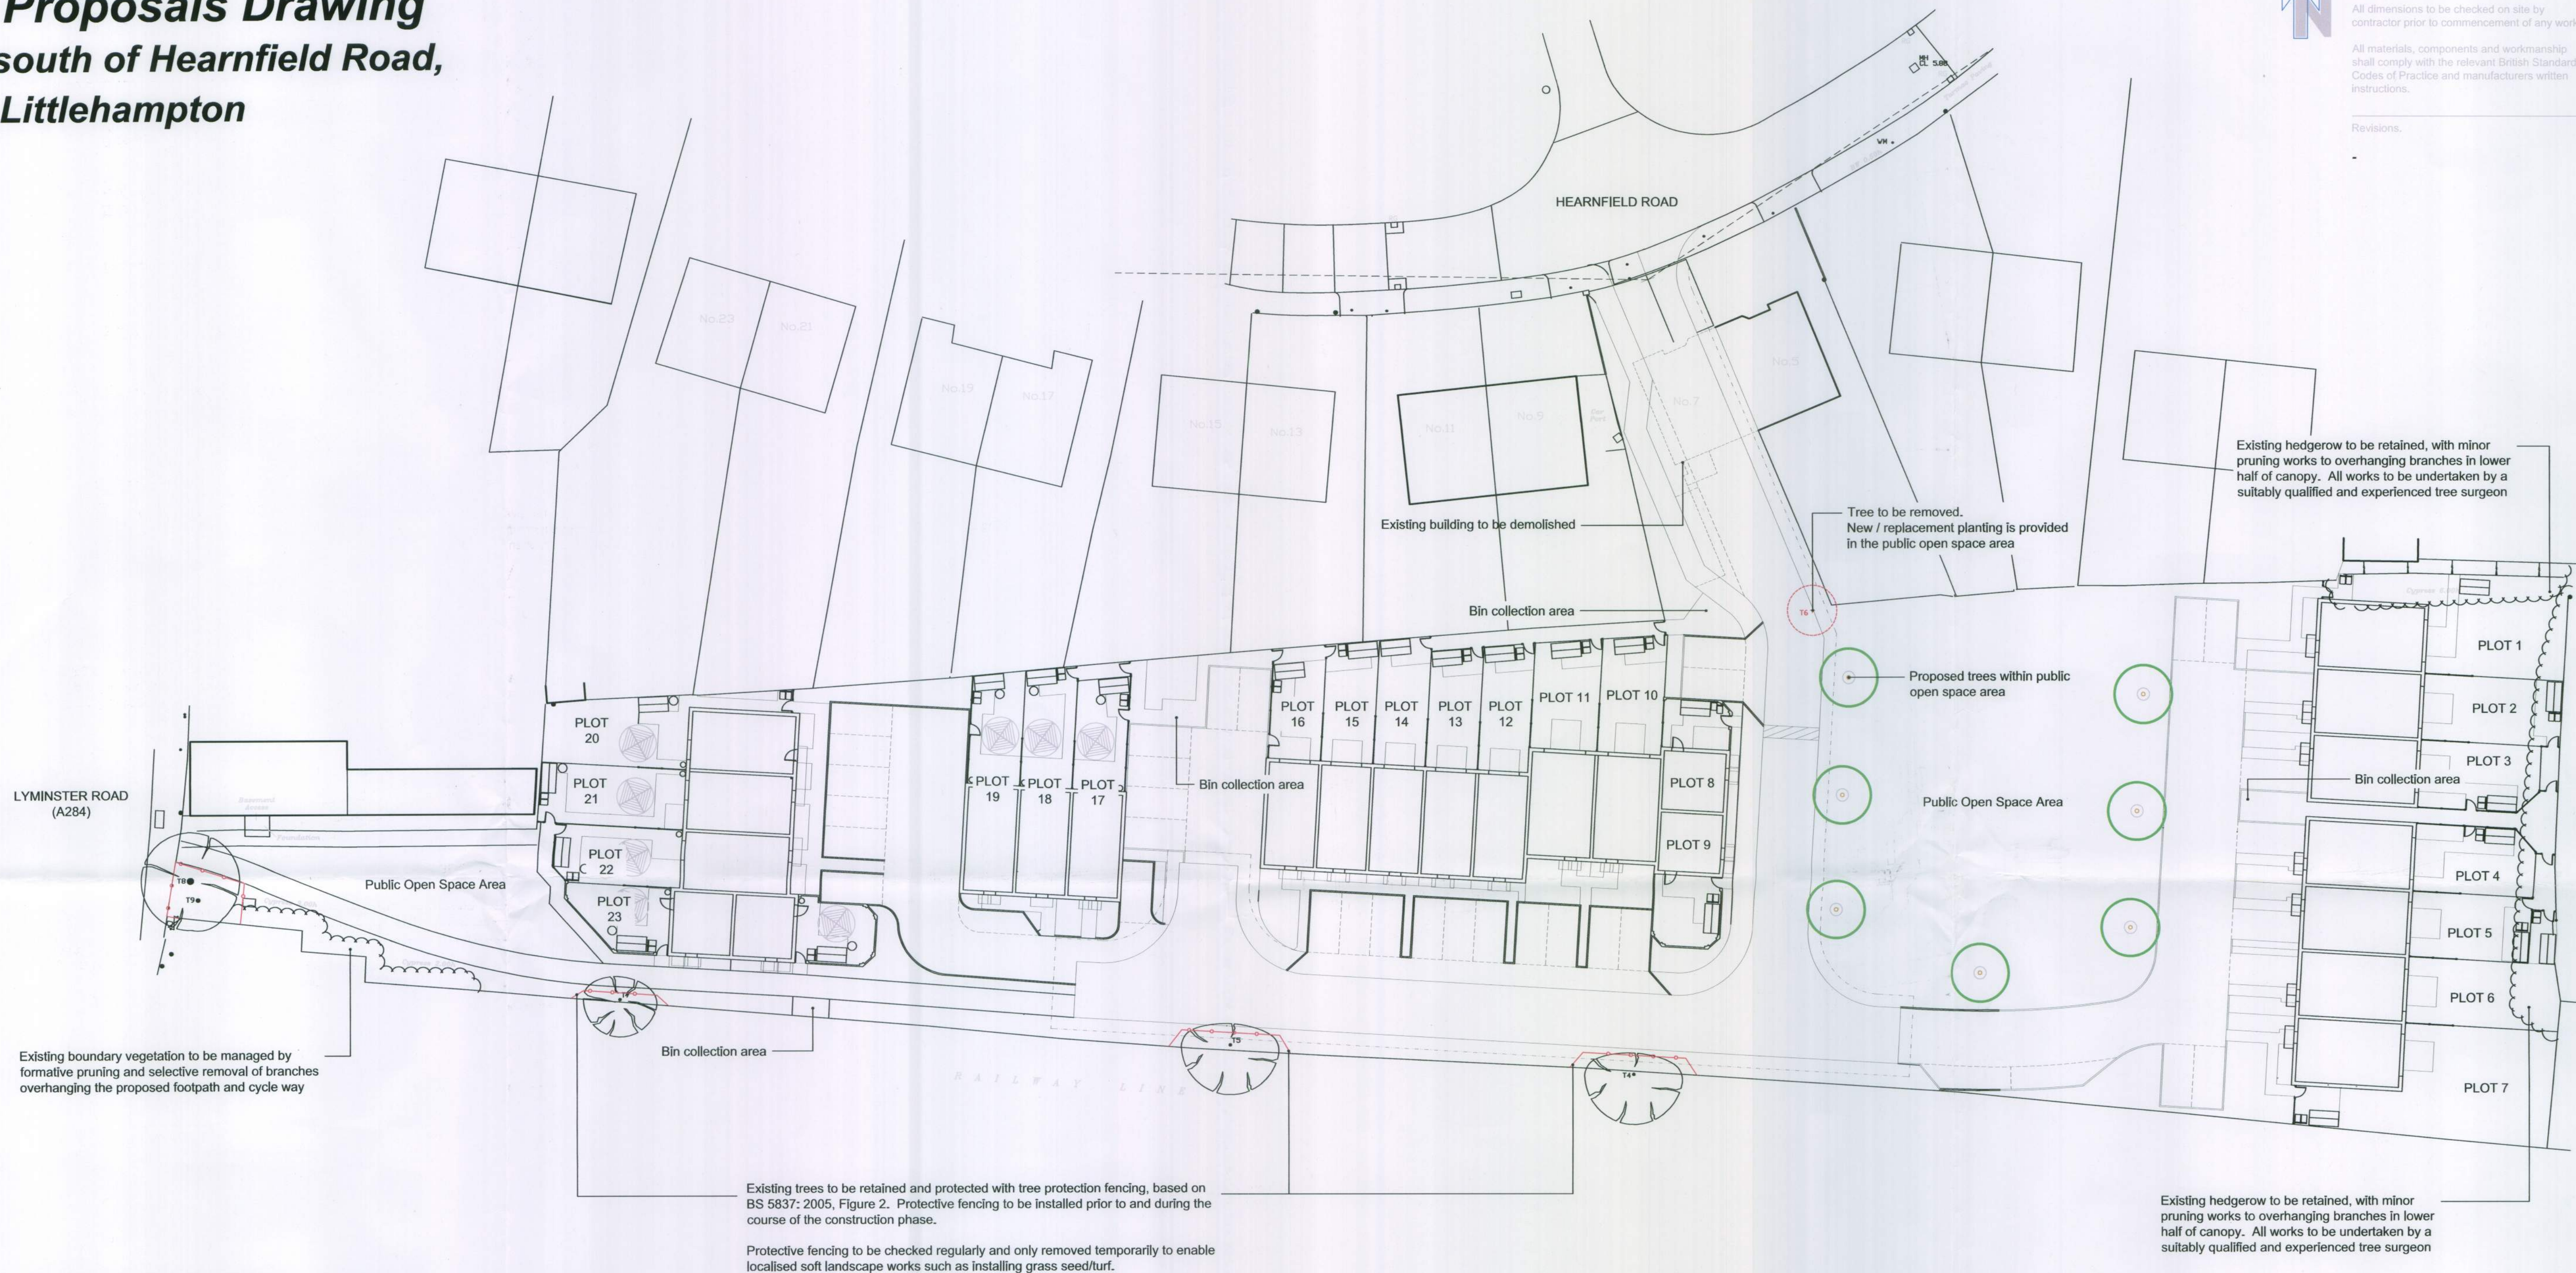

LEGEND:

- Existing trees to be retained and protected
- Existing trees to be removed
- Proposed trees
- Existing hedgerow vegetation retained and managed
- Protective fencing for trees, as annotated

Notes.

Drawing based on Lee Evans Drawing Ref. 7622 (03) 101.

Drawing to be read in conjunction with Soft Landscape Proposals, Landscape Specification and Maintenance Schedule.

Precise locations of proposed trees subject to approved engineering proposals.

drawing no. **2041 / 04**
client and project.
Abbey New Homes
Land south of Hearnfield Road,
Wick, Littlehampton

drawing title.
Tree Proposals Drawing

status.
PLANNING
scale. **1:250 at A1** drawn by. **PW**
date. **20.04.11** checked by. **JB**

lloyd bore
LANDSCAPE & ECOLOGY

33 ST GEORGE'S PLACE
CANTERBURY
KENT
CT1 1UT

Tel: 01227 464340
Fax: 01227 464341
mail@lloyd bore.co.uk
www.lloyd bore.co.uk