ARUN DISTRICT COUNCIL LU/156/11/DOC

© DO NOT SCALE DRAWING

ENTRANCE SIGN

SIGNS ON HOARDING FACING HEARNFIELD RD.

Copyright and other intellectual property rights in this document and all related documents, drawings, etc., including calculations, is invested in the Client and cannot be used or reproduced for any other purpose than that for which they have been created without the express permission in writing by Lee Evans Partnership LLP.

SIGNS ON ENTRANCE APPROACH ROAD FENCING

Schedule of accommodation

4 No. 1Bed / 2P houses
9 No. 2 Bed / 4P houses
11 No. 3 Bed / 5P houses

Total No. of units - 24
(following demolition of 1 No. existing dwelling)

39 No. parking spaces

Please note position of adjoining properties plotted from OS plan

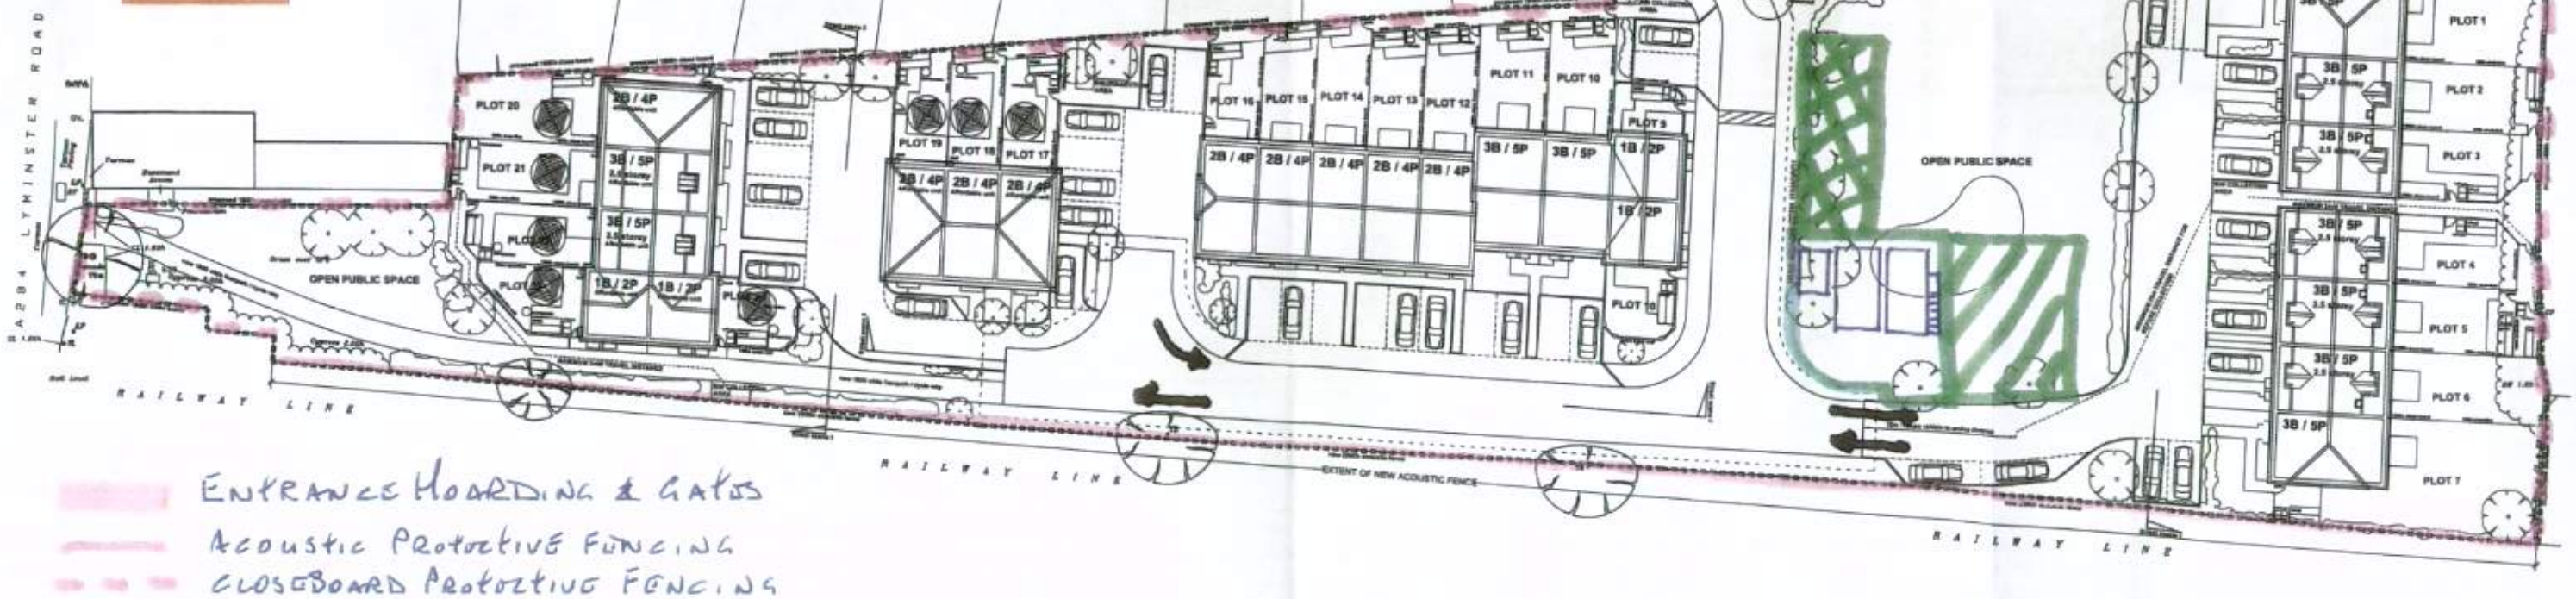

ENTRANCE HOARDING & GATES

ACOUSTIC PROTECTIVE FENCING

CLOSEBOARD PROTECTIVE FENCING

SITE COMPOUND OFFICES, CANTEEN, STORES, WC

BRICK & BLOCK MATERIAL STORE

SITE CAR PARKING

JET WHEEL WASH IN CONJUNCTION WITH LAY-BY

TRAFFIC FLOWS

FIRE ASSEMBLY POINT

0 5m 10m 15m 20m 25m

REV	NOTES	DATE / DRN & CKD

chartered architects
and planning consultants

HEARNFIELD ROAD, LITTLEHAMPTON

ABBEY NEW HOMES — April 2011

SITE LAYOUT — QRR

PLANNING — 1:250 @ A1 / 1:500 @ A3

7622 (03) 101