


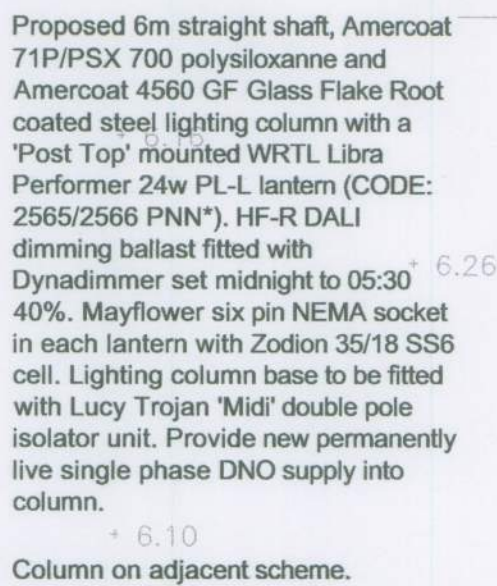

- | | |
|---|---|
| Legend | |
|  | Site Boundary |
| +53.250 | Proposed levels |
|  | Raised DPC |
|  | Raised DPC |
|  | Exposed Brickwork |
|  | Exposed face brickwork |
|  | RTW |
|  | Retaining wall |
|  | Private Shared Tarmac Surface |
|  | Private Paved Surfacing |
|  | Private Tarmac Parking Areas |
|  | Private Footpaths -
450x450mm Buff River Slabs - |
|  | Brick Screen Wall |
|  | 1.8m Close Board Fence with Matching Gate: |
|  | 1.8m Larch Larch Fence |
|  | 50mm High BN Kerbing |
|  | Flush Edgings |
|  | Shed 1.8 x 2.4m |
|  | Rotary Drive |
| <p>Refer to drawing 4485_187-189 for materials on infrastructure roads</p> | |

Status	CONSTRUCTION	
Client	BARRATT HOMES	
Architect	AAP ARCHITECTURE	
Project	COURTWORK LANE, LITTLEHAMPTON, WEST SUSSEX	
Title	PHASE 1A, PLOTS 1 - 31 LEVELS AND MATERIALS SHEET 1 OF 3	
Date	MARCH 2013	Scale @ A1 1:200
Base Layout Ref.		CAD File Ref.
Clients Ref.		Project Ref. 4485



BARRATT

HOMES



civils ltd

CONSULTING ENGINEERS

gloucester house, 66a church walk,
burgess hill, west sussex, rh15 8as

tel.01444 871444 fax.01444 871441 web: www.gtacivils.co.uk

Drawing Number	4485/201	Rev.	N
----------------	----------	------	---