




NOTES

COPYRITE S&C SLATTER.
ORIGINAL DRAWING RETAINED BY S&C SLATTER.
DO NOT COPY, RE-PRINT OR RE-USE WITHOUT PERMISSION.

DO NOT SCALE FROM THIS DRAWING.
ALL MEASUREMENTS ARE IN MILLIMETRES (MM) UNLESS STATED OTHERWISE.
THIS DRAWING IS TO BE READ IN CONJUNCTION WITH CONTRACT
DOCUMENTATION, SPECIFICATION AND ALL RELEVANT DETAILS.
ANY DISCREPANCIES BETWEEN DOCUMENTS TO BE REPORTED TO S&C SLATTER
FOR REVIEW AND CLARIFICATION, PRIOR TO WORKS COMMENCING ON SITE.
ALL COORDINATES AND DIMENSIONS TO BE CHECKED AND CONFIRMED ON SITE,
PRIOR TO WORKS COMMENCING.

BASE MAP REPRODUCED FROM ORDNANCE SURVEY MAP DATA © CROWN
COPYRIGHT 2020. ALL RIGHTS RESERVED. LICENCE NUMBER 100022432.

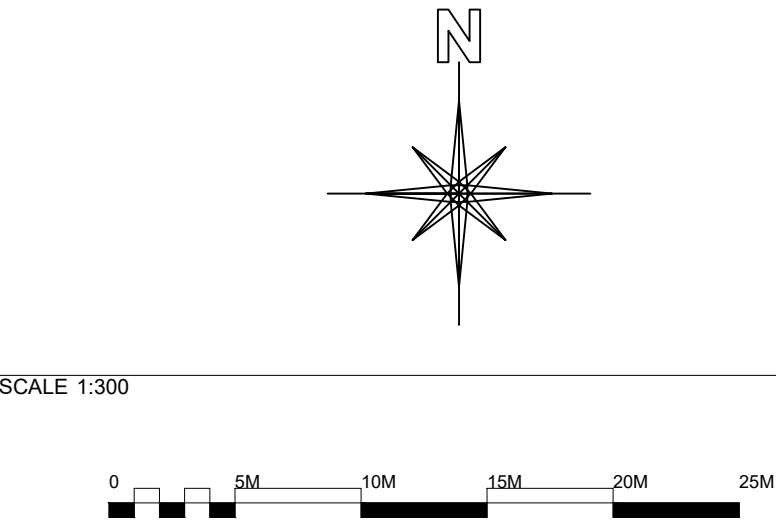

REVISION	DATE	DRAWN	DESCRIPTION
00	18 09 2025	PB	ORIGINAL ISSUE



SPORTS CONSTRUCTION SPECIALISTS

STEPHEN'S YARD ENBORNE NEWBURY
BERKSHIRE RG20 0HA
01635 34521
info@sandcslatter.com
www.sandcslatter.com

CLIENT

WICK FOOTBALL CLUB

PROJECT

3G FOOTBALL TURF PITCH

LOCATION

CRABTREE PARK
COOMES WAY
LITTLEHAMPTON
BN17 7LP

DRAWING TITLE

PROPOSED SITE LAYOUT

STATUS

CONCEPT DESIGN

PROJECT NO.	SOFTWARE	DISCIPLINE	DRAWING NO.	REVISION NO.
SCS25094	DWG	LP	0001	00
SCALE	SIZE	DRAWN	CHECKED	
1:300	A1	PB		