




SHEET 2 (SCALE 1:100)

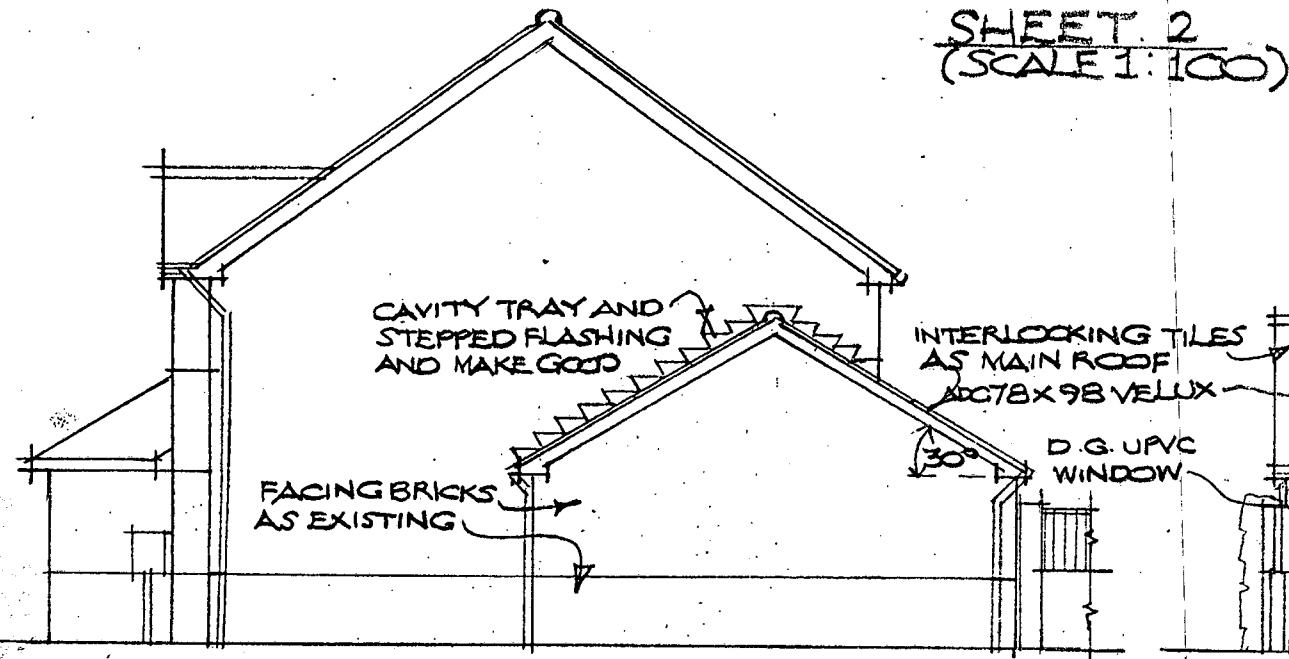


SIDE (N.E.) ELE.

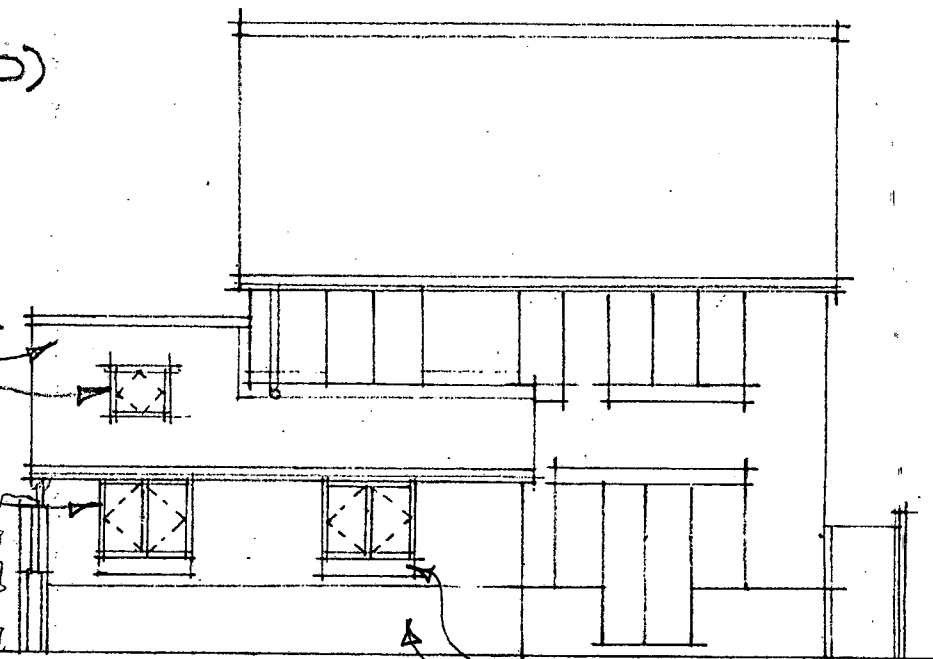

REAR (N.W.) ELE.

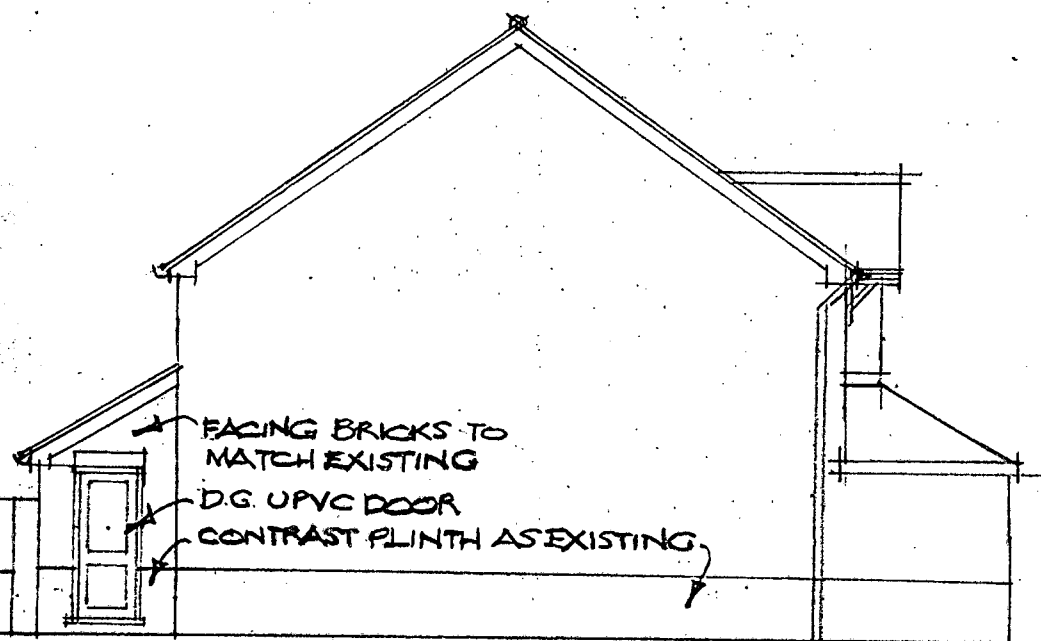

SIDE (S.W.) ELE.

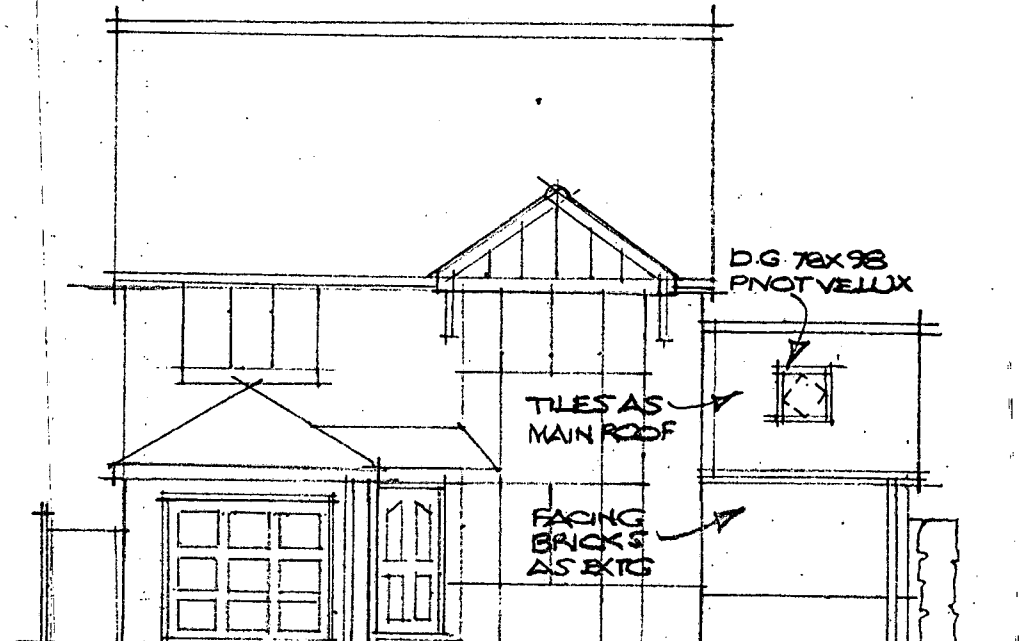

FRONT (S.E.) ELE.