


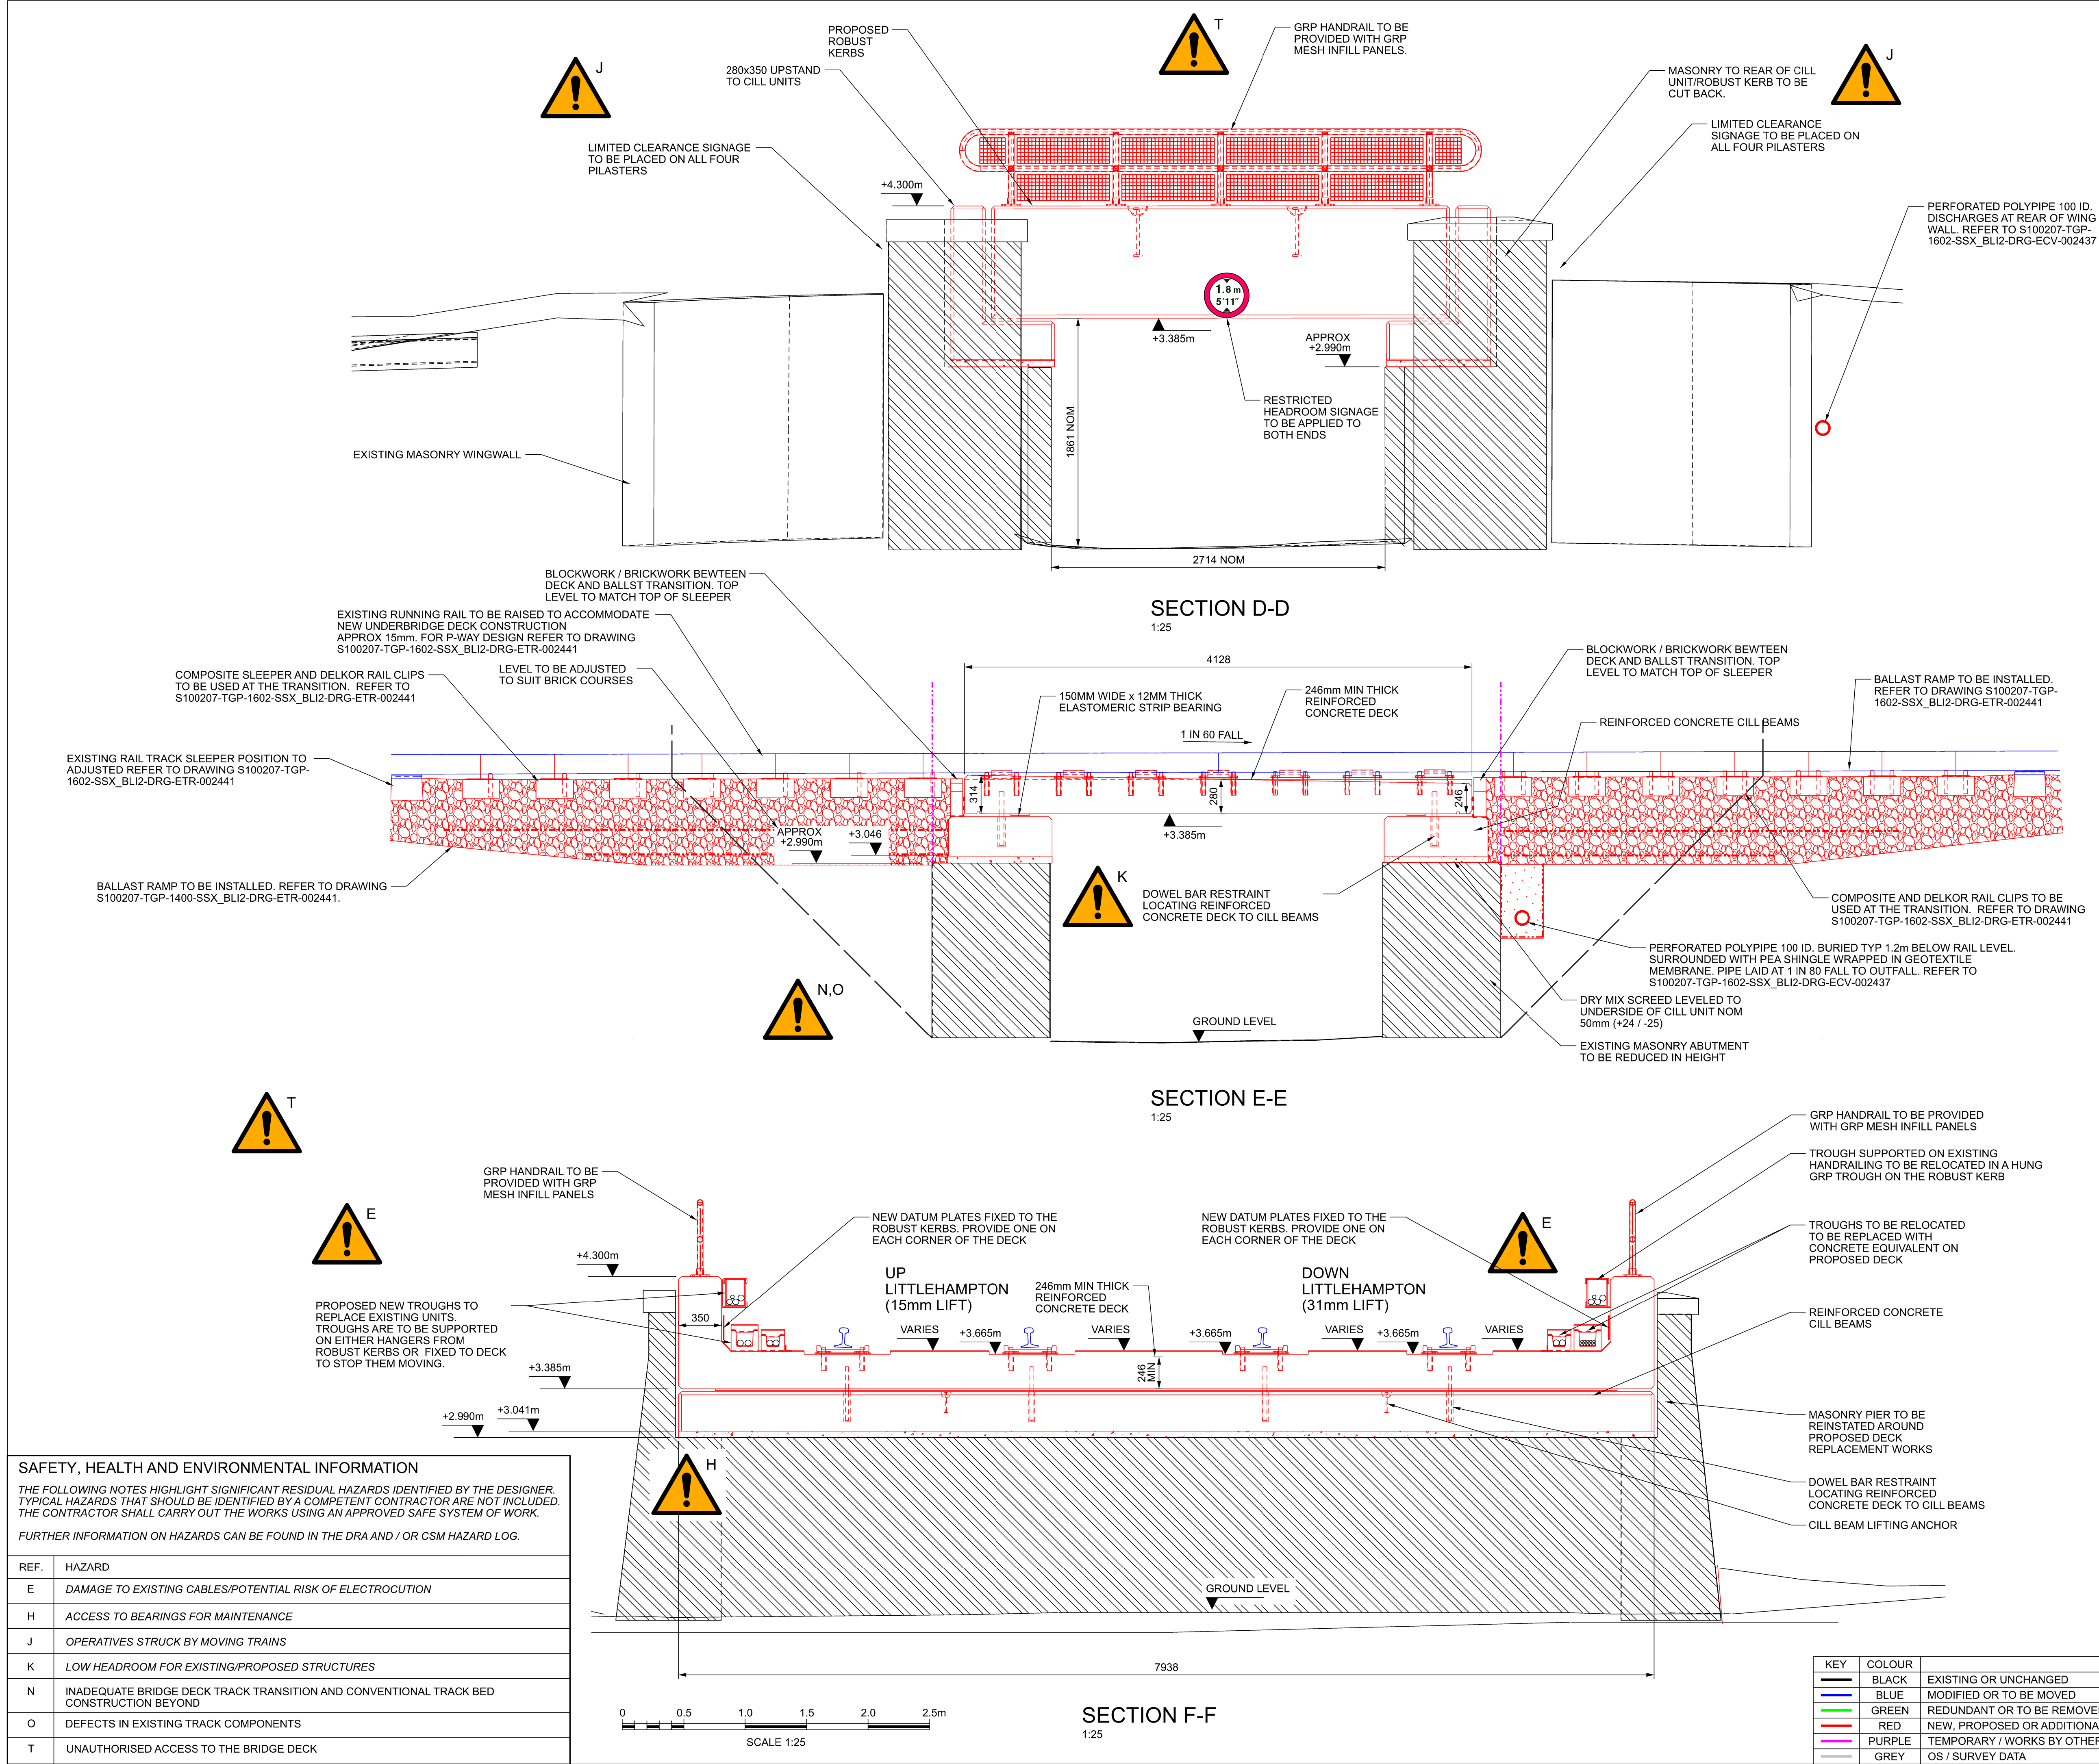

NOTES:

- THIS DRAWING IS TO BE READ IN CONJUNCTION WITH S100207-TGP-1602-SSX_BLI2-DRG-ECV-002424-2440 AND DESIGNERS RISK ASSESSMENT S100207-TGP-1602-SSX_BLI2-RSA-ECV-002444.
- ALL LEVELS ARE IN METRES AND ALL DIMENSIONS IN MILLIMETRES UNLESS NOTED OTHERWISE.

CEM APPROVAL

THIS DESIGN HAS BEEN ENDORSED BY THE CEM AS APPROVED FOR CONSTRUCTION IN ACCORDANCE WITH CLAUSE 16.1 OF NR/L2/CIV/003 ISSUE 8

SIGNI
STEPHEN FALLACE
CONTRACTORS ENGINEERING MANAGER (CEM)

Rev	Date	Description of Revisions	Drawn	Chkd	Appr
C01	04/10/24	FOR CONSTRUCTION	MG	CM	AB
B01	19/06/24	FORM B SUBMISSION	CC	CM	AB

Status

A - FOR CONSTRUCTION

NetworkRail

Contractor(s)

Southern
Renewals
Enterprise

VolkerFitzpatrick

Project

CATTLE CREEP
UNDERBRIDGE DECK REPLACEMENT
STR No.1151

Drawing Title

PROPOSED SECTIONS

Designed	A. GOODREM	Signed		Date	04/10/24
Drawn	M. GREEN	Signed		Date	04/10/24
Checked	C. MURRAY	Signed		Date	04/10/24
Approved	A. BARTON	Signed		Date	04/10/24

Scale(s)

1:25

ELR & Mileage

BLI2 61m 792yds

Alternative Reference

A124002

Sheet

01 of 01

Drawing Number

S100207-TGP-1602-SSX_BLI2-DRG-ECV-002430

Revision

C01

Sheet Size A1 594 x 841