



- NOTES:
- THIS DRAWING IS TO BE READ IN CONJUNCTION WITH S100207-TGP-1602-SSX_BLI2-DRG-ECV-002424-2440 AND DESIGNERS RISK ASSESSMENT S100207-TGP-1602-SSX_BLI2-RSA-ECV-002444.
 - ALL LEVELS ARE IN METRES AND ALL DIMENSIONS IN MILLIMETRES UNLESS NOTED OTHERWISE

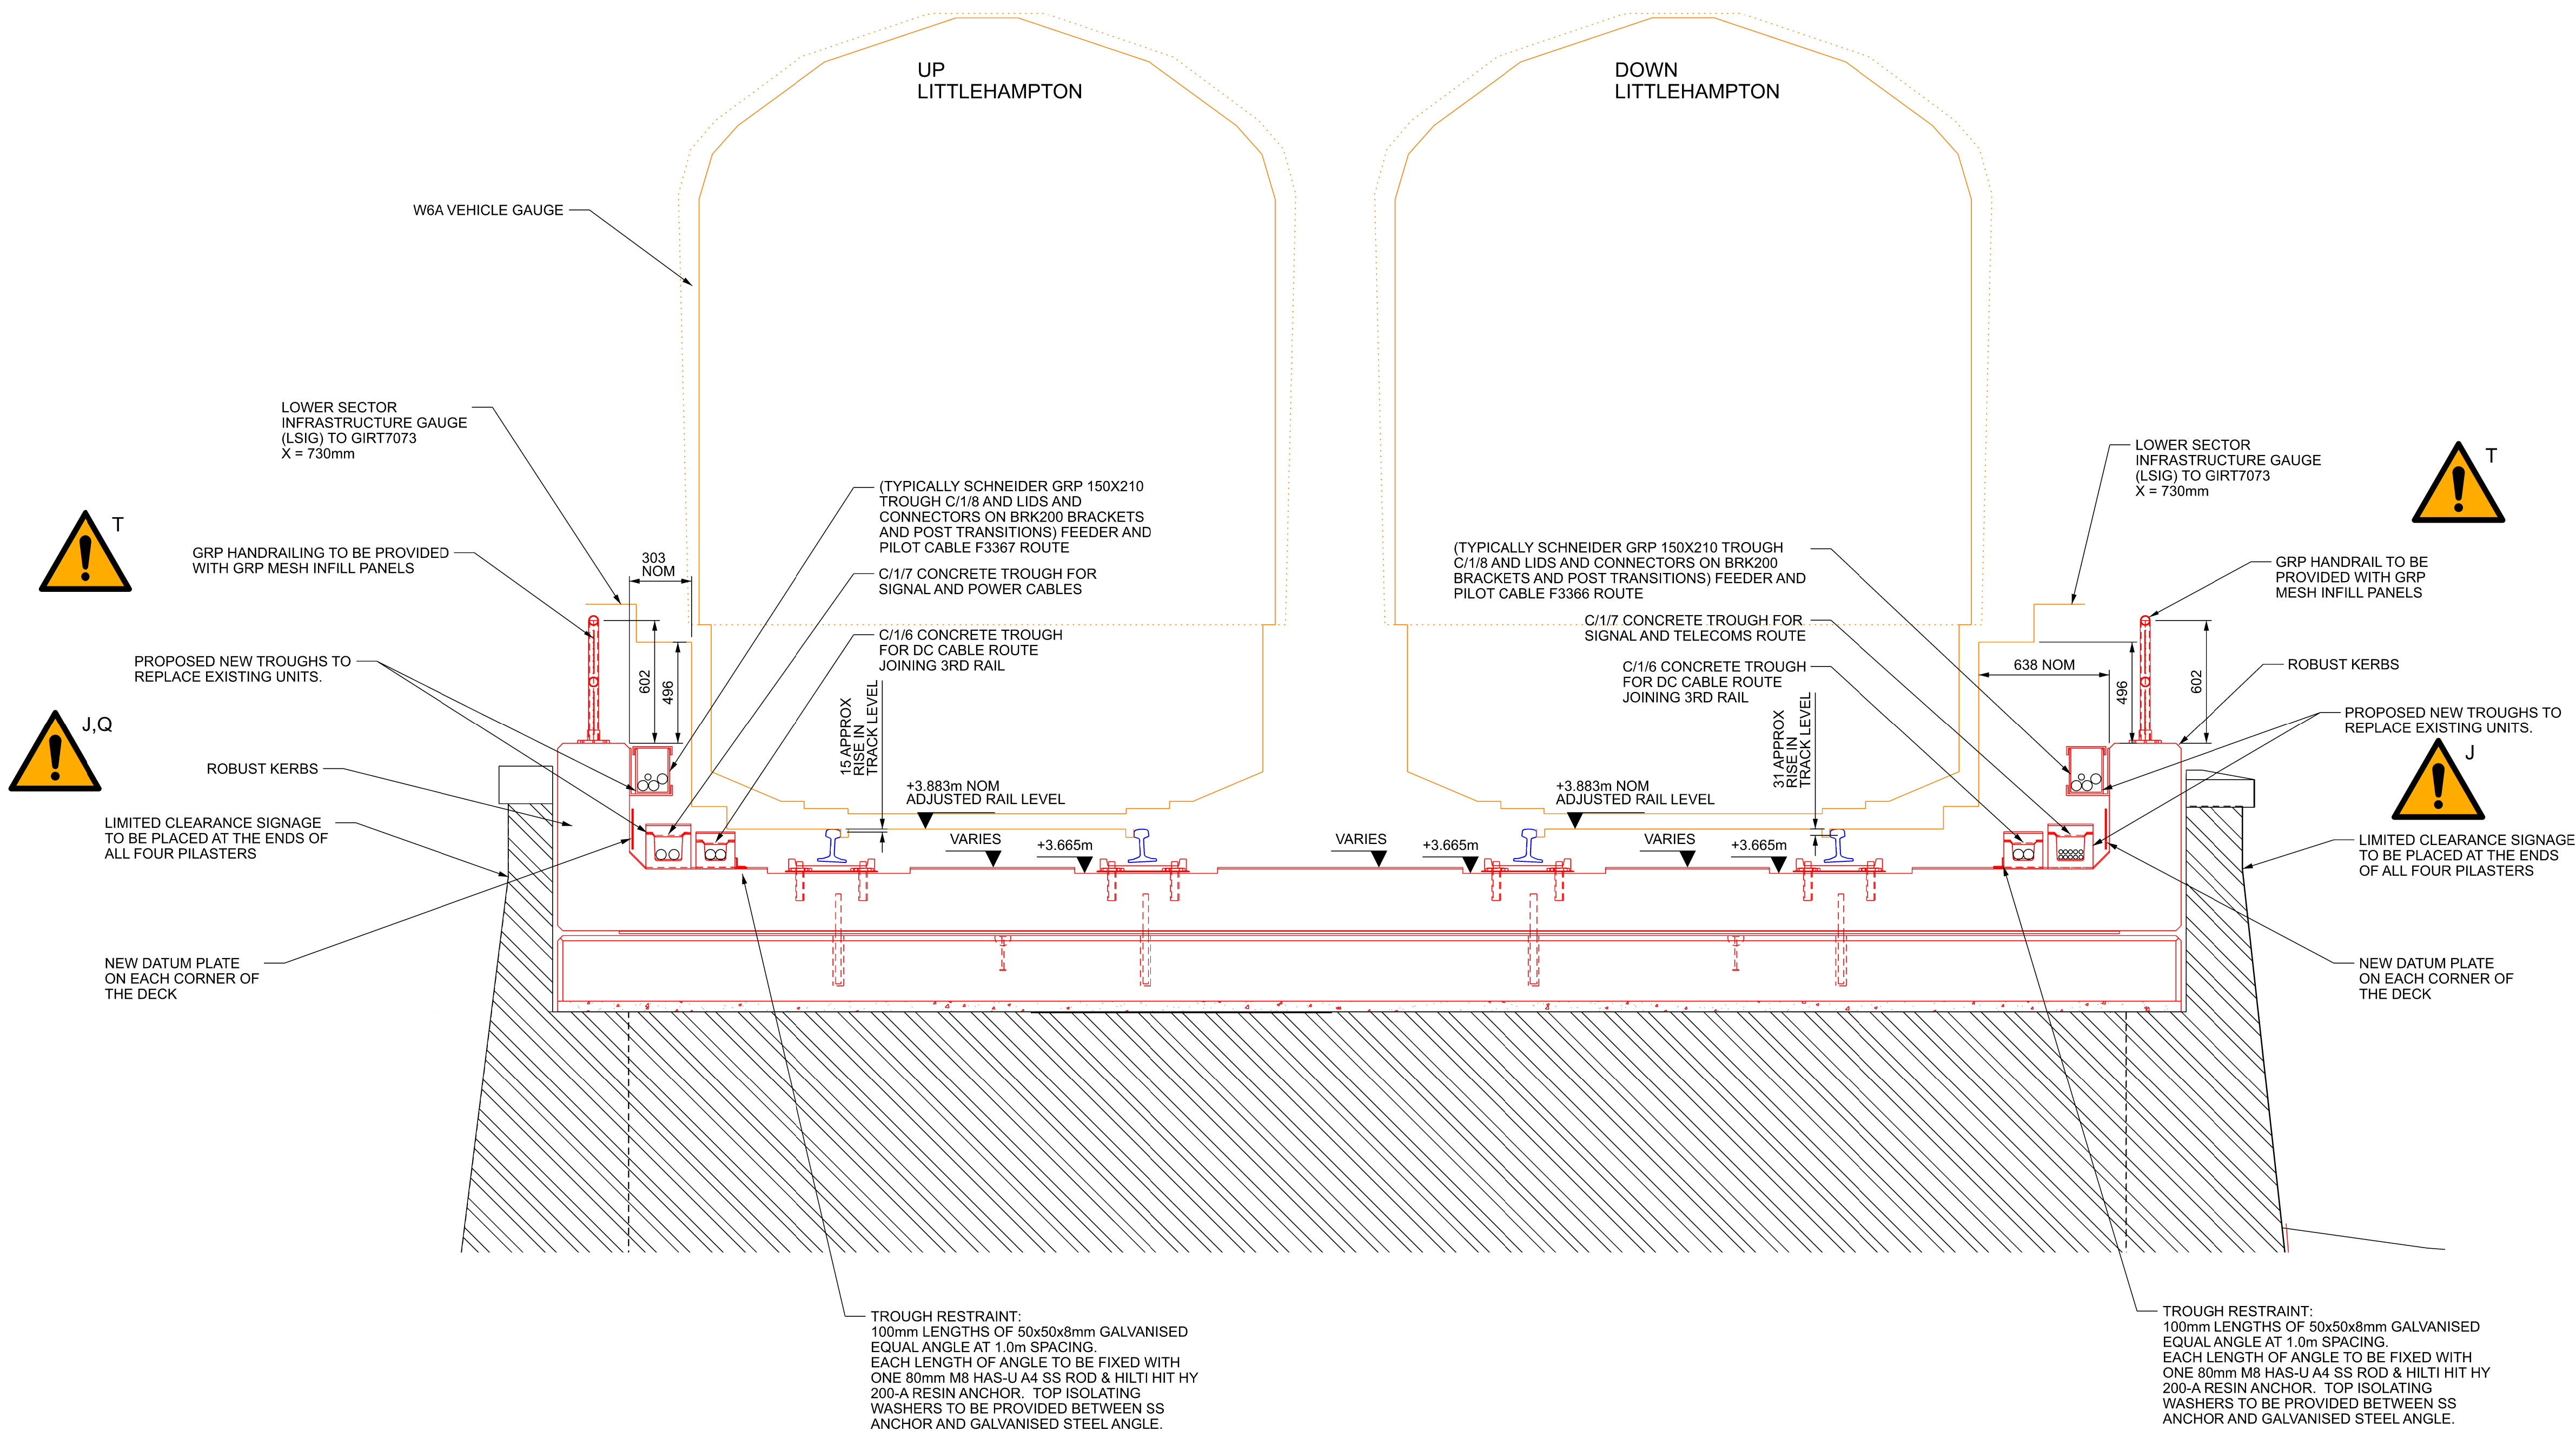

SECTION F-F
STRUCTURAL CLEARANCE
1:20

SAFETY, HEALTH AND ENVIRONMENTAL INFORMATION	
THE FOLLOWING NOTES HIGHLIGHT SIGNIFICANT RESIDUAL HAZARDS IDENTIFIED BY THE DESIGNER. TYPICAL HAZARDS THAT SHOULD BE IDENTIFIED BY A COMPETENT CONTRACTOR ARE NOT INCLUDED. THE CONTRACTOR SHALL CARRY OUT THE WORKS USING AN APPROVED SAFE SYSTEM OF WORK.	
FURTHER INFORMATION ON HAZARDS CAN BE FOUND IN THE DRA AND / OR CSM HAZARD LOG.	
REF.	HAZARD
J	LIMITED MAINTENANCE ACCESS AT TRACK LEVEL
K	LOW HEADROOM OF EXISTING/PROPOSED STRUCTURE
T	UNAUTHORISED ACCESS TO THE BRIDGE DECK

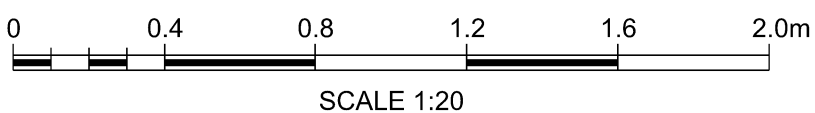

KEY	COLOUR	
—	BLACK	EXISTING OR UNCHANGED
—	BLUE	MODIFIED OR TO BE MOVED
—	GREEN	REDUNDANT OR TO BE REMOVED
—	RED	NEW, PROPOSED OR ADDITIONAL
—	PURPLE	TEMPORARY / WORKS BY OTHERS
—	GREY	OS / SURVEY DATA

CEM APPROVAL	
THIS DESIGN HAS BEEN ENDORSED BY THE CEM AS APPROVED FOR CONSTRUCTION IN ACCORDANCE WITH CLAUSE 16.1 OF NR/L2/CIV/003 ISSUE 8	
SIGN	
STEPHEN FALLACE CONTRACTORS ENGINEERING MANAGER (CEM)	

C01	04/10/24	FOR CONSTRUCTION	MG	CM	AB
B01	19/06/24	FORM B SUBMISSION	CC	CM	AB
Rev	Date	Description of Revisions	Drawn	Chkd	Appr

Status A - FOR CONSTRUCTION



Project
CATTLE CREEP
UNDERBRIDGE DECK REPLACEMENT
STR No.1151

Drawing Title
STRUCTURE GAUGE CLEARANCE

Designed	A. GOODREM	Signed		Date	04/10/24
Drawn	M. GREEN	Signed		Date	04/10/24
Checked	C. MURRAY	Signed		Date	04/10/24
Approved	A. BARTON	Signed		Date	04/10/24
Scale(s) 1:20		ELR & Mileage BLI2 61m 792yds			
Alternative Reference A124002					Sheet 01 of 01
Drawing Number S100207-TGP-1602-SSX_BLI2-DRG-ECV-002431					Revision C01