


THE POSITION OF THE PIPES SHOWN ON THIS PLAN IS BELIEVED TO BE CORRECT, BUT SOUTHERN WATER SERVICES LTD ACCEPTS NO RESPONSIBILITY IN THE EVENT OF INACCURACY. THE ACTU AL POSITION OF PIPES MUST BE DETERMINED ON SITE.

Based upon Ordnance Survey Digital Data with the permission of the Controller of HMSO
Crown Copyright Reserved Licence No. WU 298530

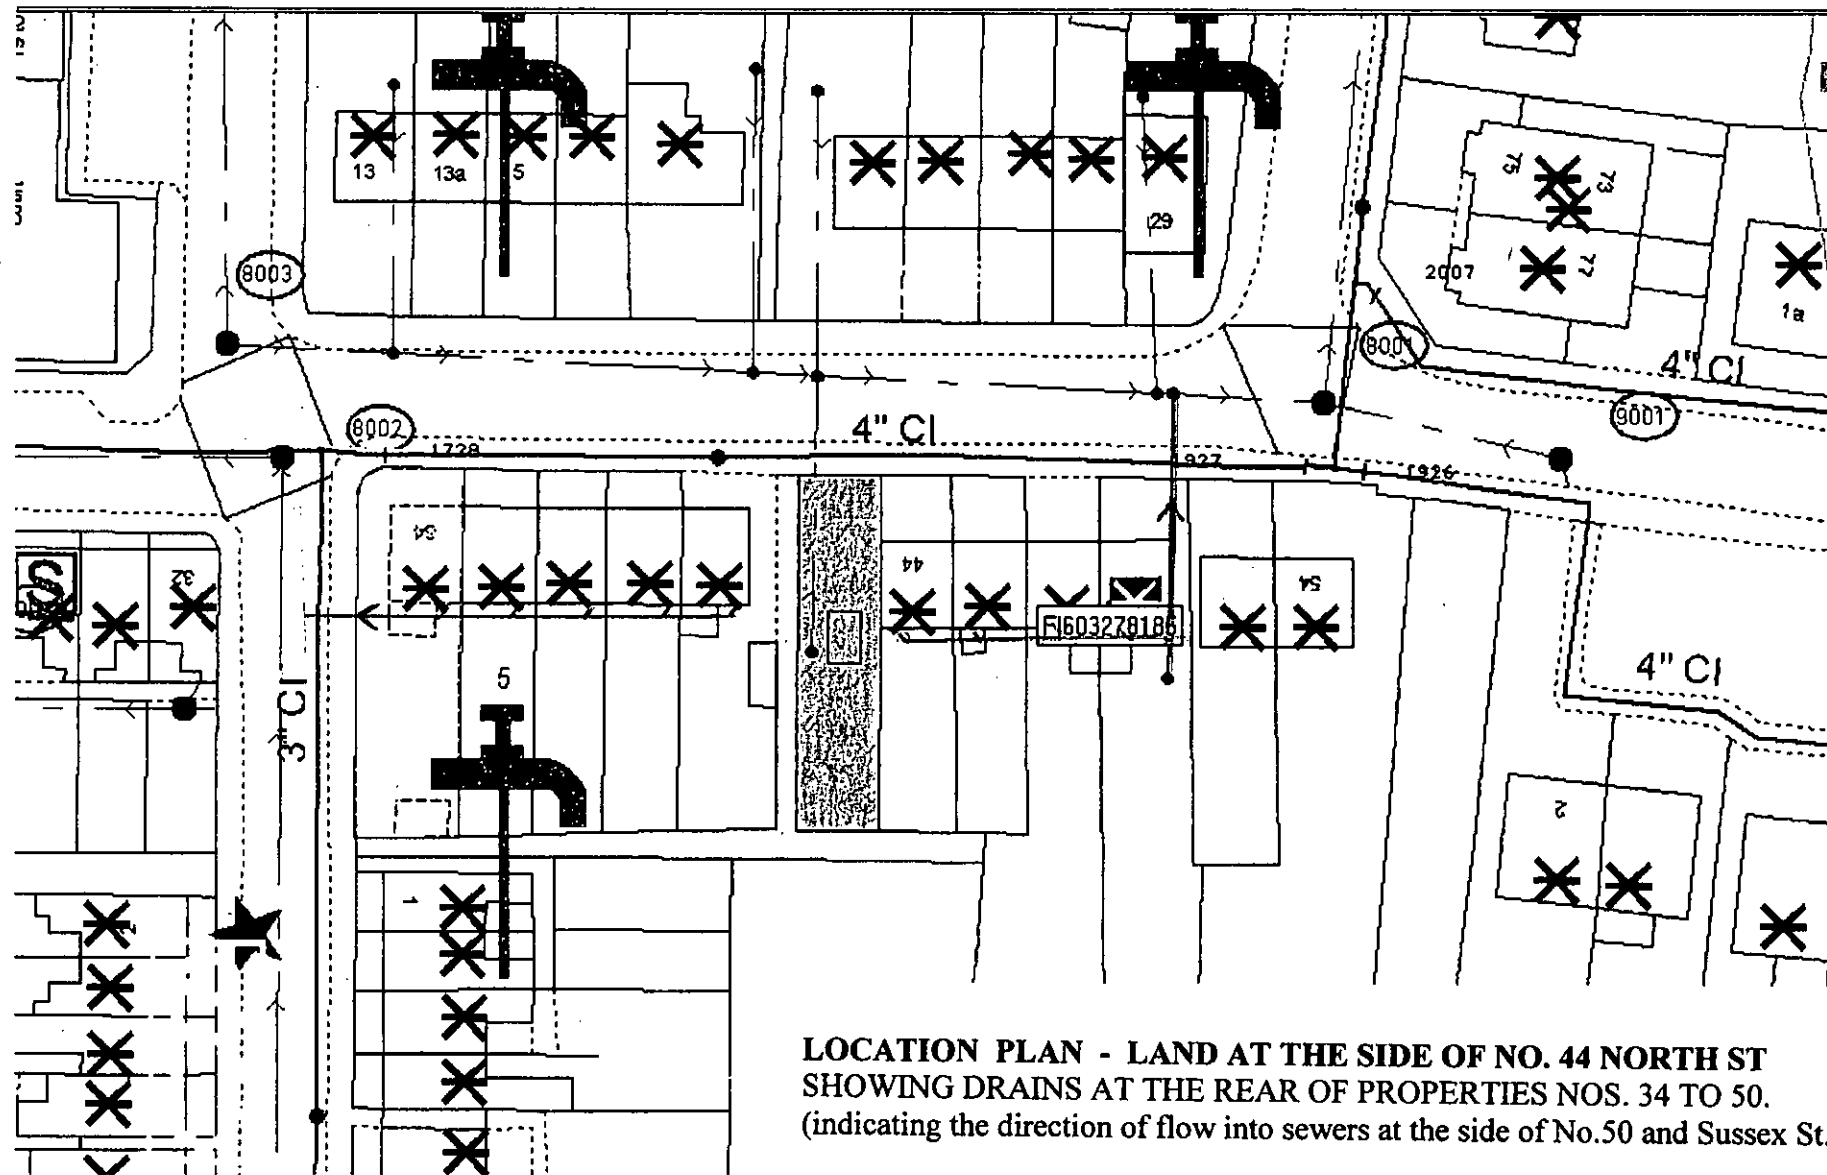

LOCATION PLAN - LAND AT THE SIDE OF NO. 44 NORTH ST
SHOWING DRAINS AT THE REAR OF PROPERTIES NOS. 34 TO 50.
(indicating the direction of flow into sewers at the side of No. 50 and Sussex St.)