


NOTES:  
1. THIS DRAWING NOT TO BE SCALED, FIGURED DIMENSIONS ONLY TO BE TAKEN FROM DIMENSIONS.  
2. SHOULD ANY DISCREPANCIES BE FOUND WITH THIS DRAWING, PLEASE INFORM THIS OFFICE.  
3. COPYRIGHT OF THIS DRAWING IS OWNED BY JM ARCHITECTS.  
STRUCTURAL INFORMATION INDICATIVE ONLY, TO BE CONFIRMED BY STRUCTURAL ENGINEER.  
REFER TO STRUCTURAL ENGINEER'S DRAWINGS FOR LOCATIONS OF BRACING & WINDPOSTS.

**NATWEST HEARTLAND SCOPE OF WORKS - DEMOLITIONS**  
**PLEASE NOTE THESE NOTES ARE BASED ON SCOPING NOTES**  
**VERSION 1.3**  
**ALL DRAWINGS ARE SUBJECT TO SIGN OFF BY SECURITY**


**ALL ITEMS HIGHLIGHTED IN RED TO BE REMOVED AND MADE GOOD**  
**PLEASE NOTE THERE ARE DISCREPANCIES BETWEEN EXISTING PLANS AND ITEMS ON SITE. THESE ARE NOTED IN BLUE**

**EXTERNALS WORKS**

- Fascia/Letting:**
- Remove existing fascias/ Lettering and logos and make good to wall behind.
- Signage:**
- Remove all existing signage and make good.
- Merchandising:**
- Remove existing signage from windows and make good ready for installation of new as indicated on proposed drawings.
  - Remove existing manifestation to windows
- ATM -**
- Existing ATM to be removed.

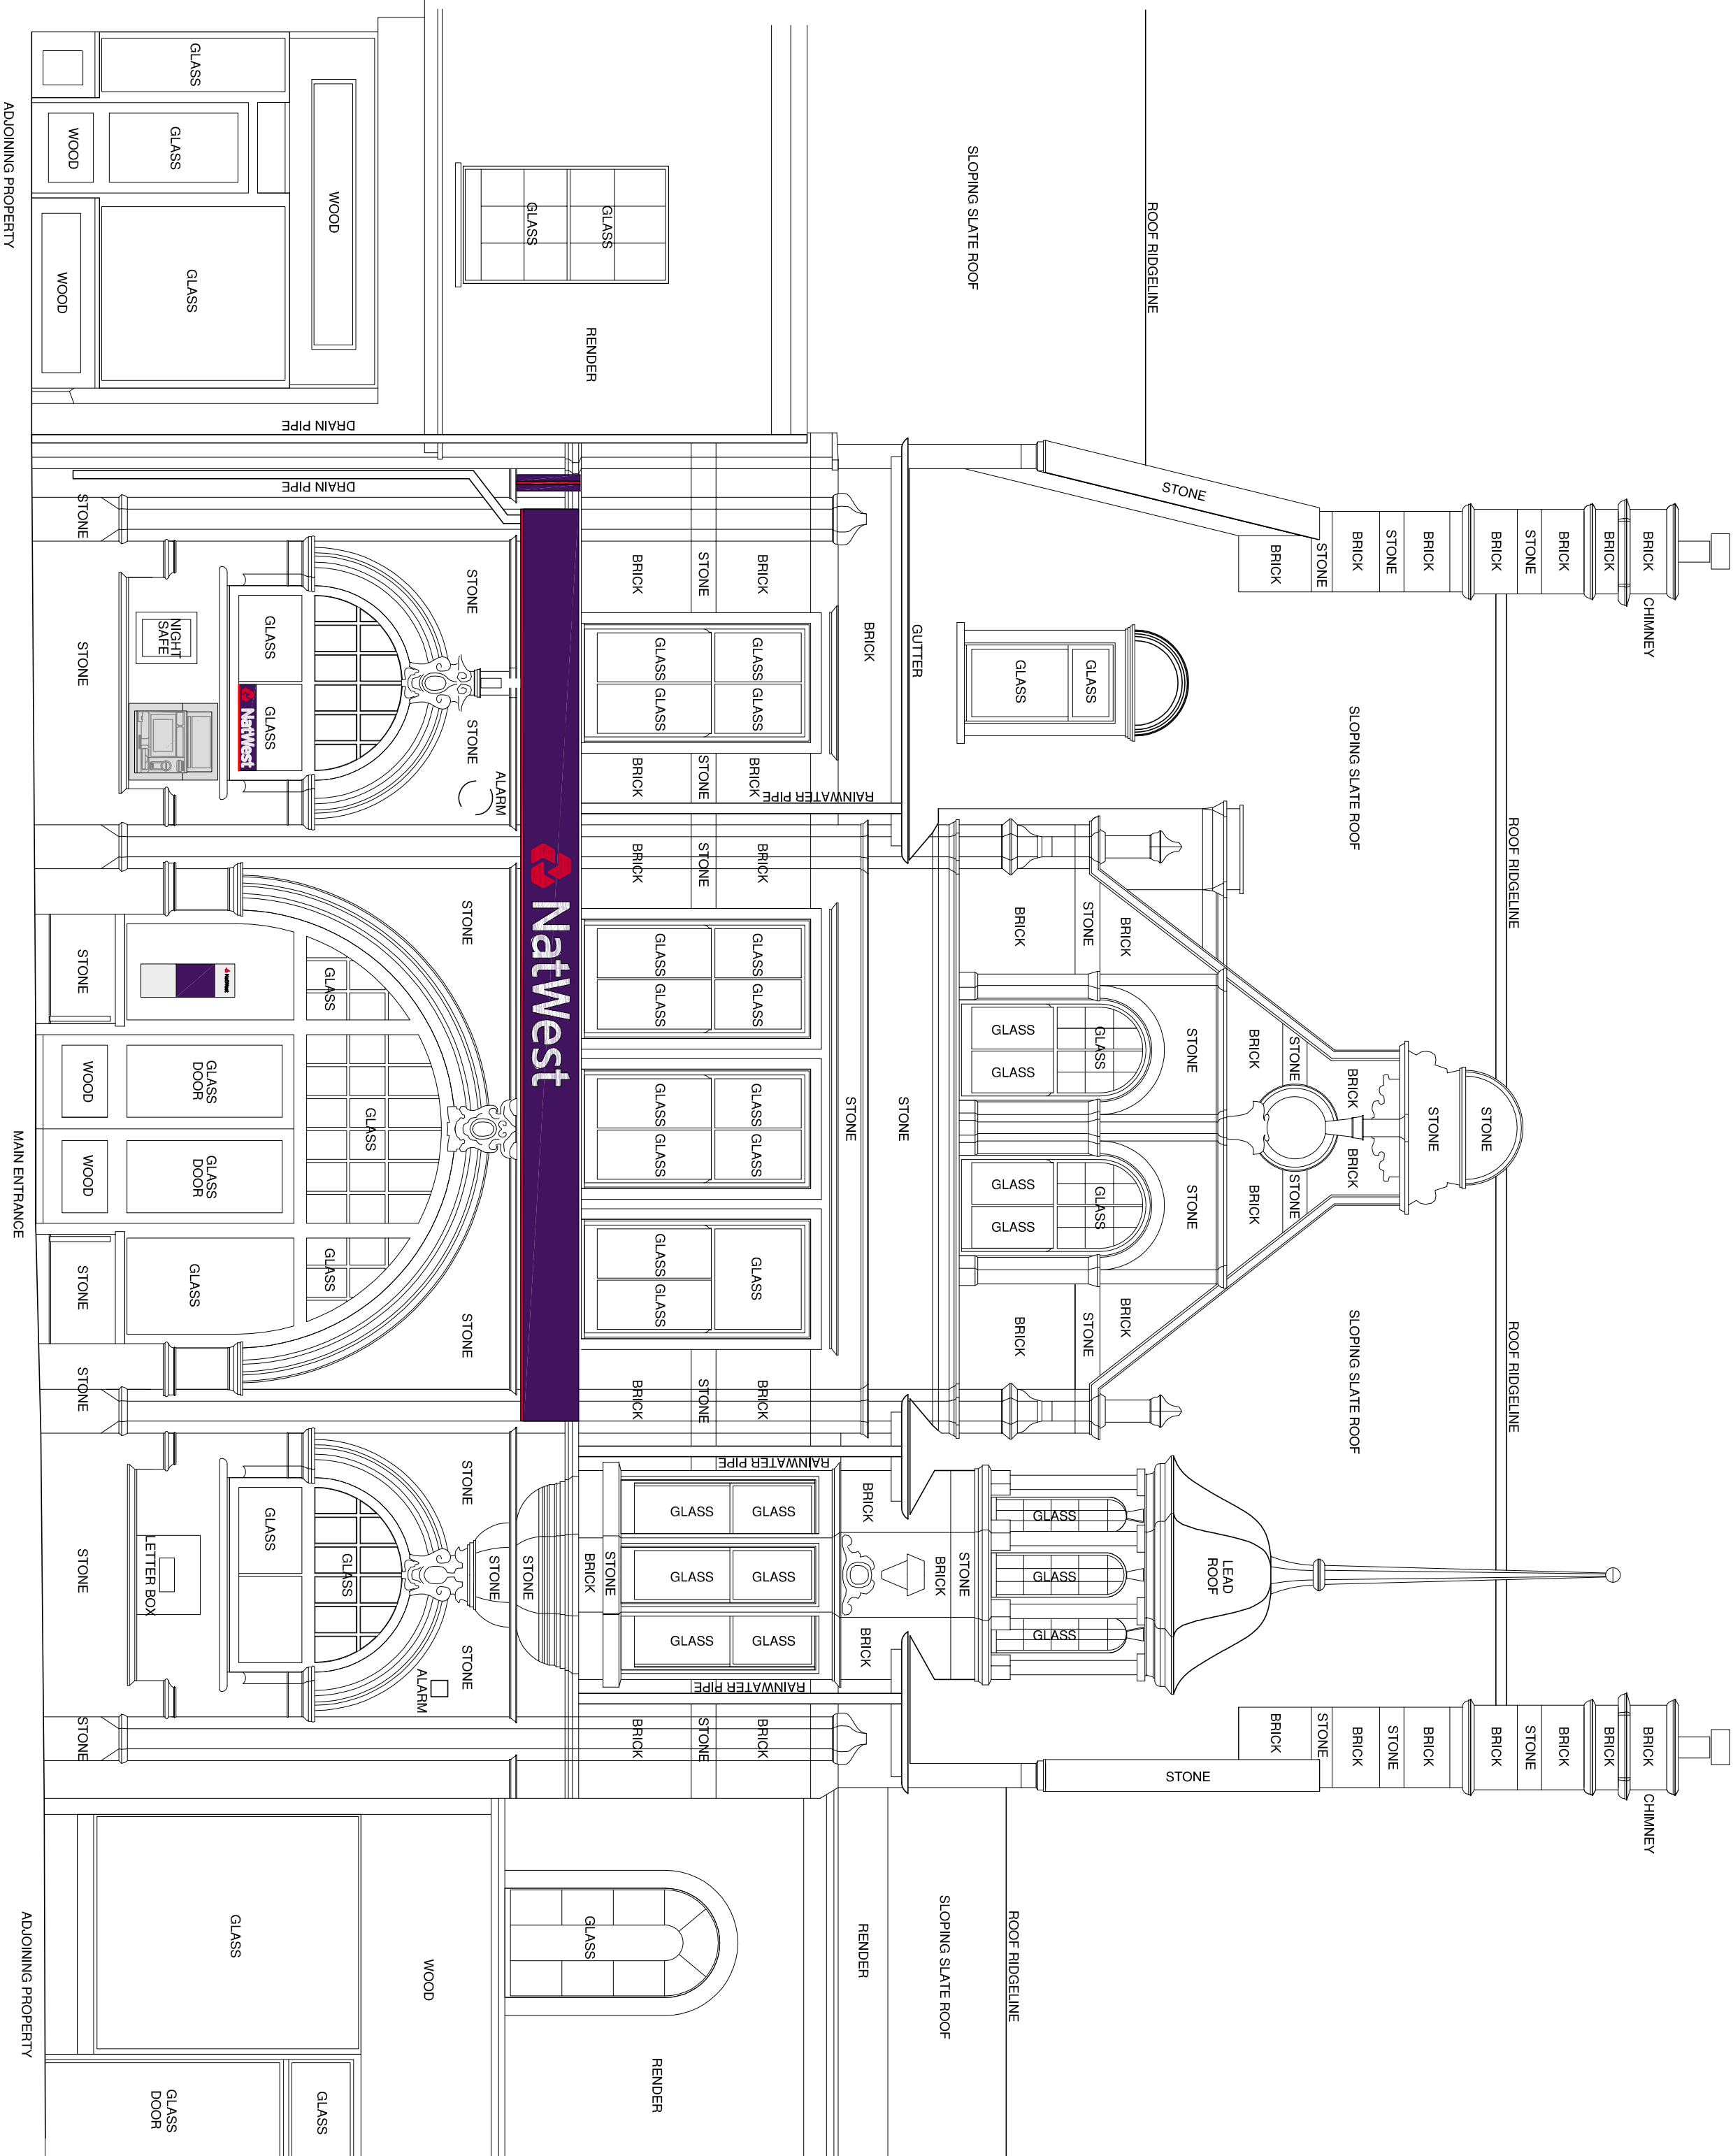

ELEVATION 1  
HIGH STREET

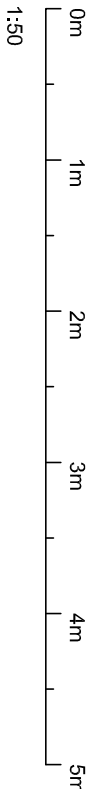

| REV | DESCRIPTION | DATE | DRAWN BY | CHECKED BY |
|-----|-------------|------|----------|------------|
|-----|-------------|------|----------|------------|

jmachitects

|                 |                                                                               |
|-----------------|-------------------------------------------------------------------------------|
| PROJECT         | 64 Ocean Street<br>Edinburgh<br>EH2 4NA                                       |
| TITLE           | NATWEST LITTLEHAMPTON<br>EXISTING ELEVATION                                   |
| CLIENT          | RBS                                                                           |
| DATE            | 07.05.2015                                                                    |
| STATUS          | PLANNING                                                                      |
| DESIGNER        | JM ARCHITECTS                                                                 |
| PROJECT NO.     | 5524                                                                          |
| PROJECT NAME    | L101011                                                                       |
| PROJECT ADDRESS | 64 Ocean Street<br>Edinburgh<br>EH2 4NA                                       |
| PROJECT CONTACT | 0131 464 6100<br>0131 464 6150<br>info@jmachitects.net<br>www.jmachitects.net |

REFER TO: ARUN DISTRICT COUNCIL DECISION NOTICE REFERENCE: LU/3/15/A (PLANNING PORTAL REFERENCE: PP-03894216) FOR APPROVED ELEVATION