

NOTES:

1. THIS DRAWING NOT TO BE SCALED, FIGURED DIMENSIONS ONLY TO BE TAKEN.
2. SHOULD ANY DISCREPANCIES BE FOUND WITH THIS DRAWING, PLEASE INFORM THIS OFFICE.
3. COPYRIGHT OF THIS DRAWING IS OWNED BY JN ARCHITECTS.

STRUCTURAL INFORMATION INDICATIVE ONLY. TO BE CONFIRMED BY STRUCTURAL ENGINEER.

REFER TO STRUCTURAL ENGINEERS DRAWINGS FOR LOCATIONS OF BRACING & WINDPOSTS.

DEMOLITIONS:

NATWEST HEARTLAND SCOPE OF WORKS
PLEASE NOTE THESE NOTES ARE BASED ON SCOPING NOTES
VERSION 1.3

ALL ITEMS HIGHLIGHTED IN RED TO BE REMOVED AND MADE GOOD

EXTERNALS WORKS



External Walls:

- Deep clean all su

- Fascia :**
- Remove existing fascia and make good to wall behind

Signage:

- Remove the existing signage and make good
- Merchandising:**
- Remove existing posters from windows

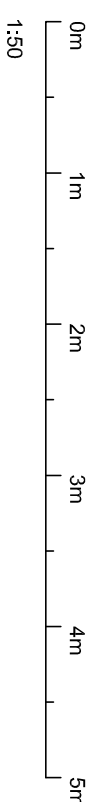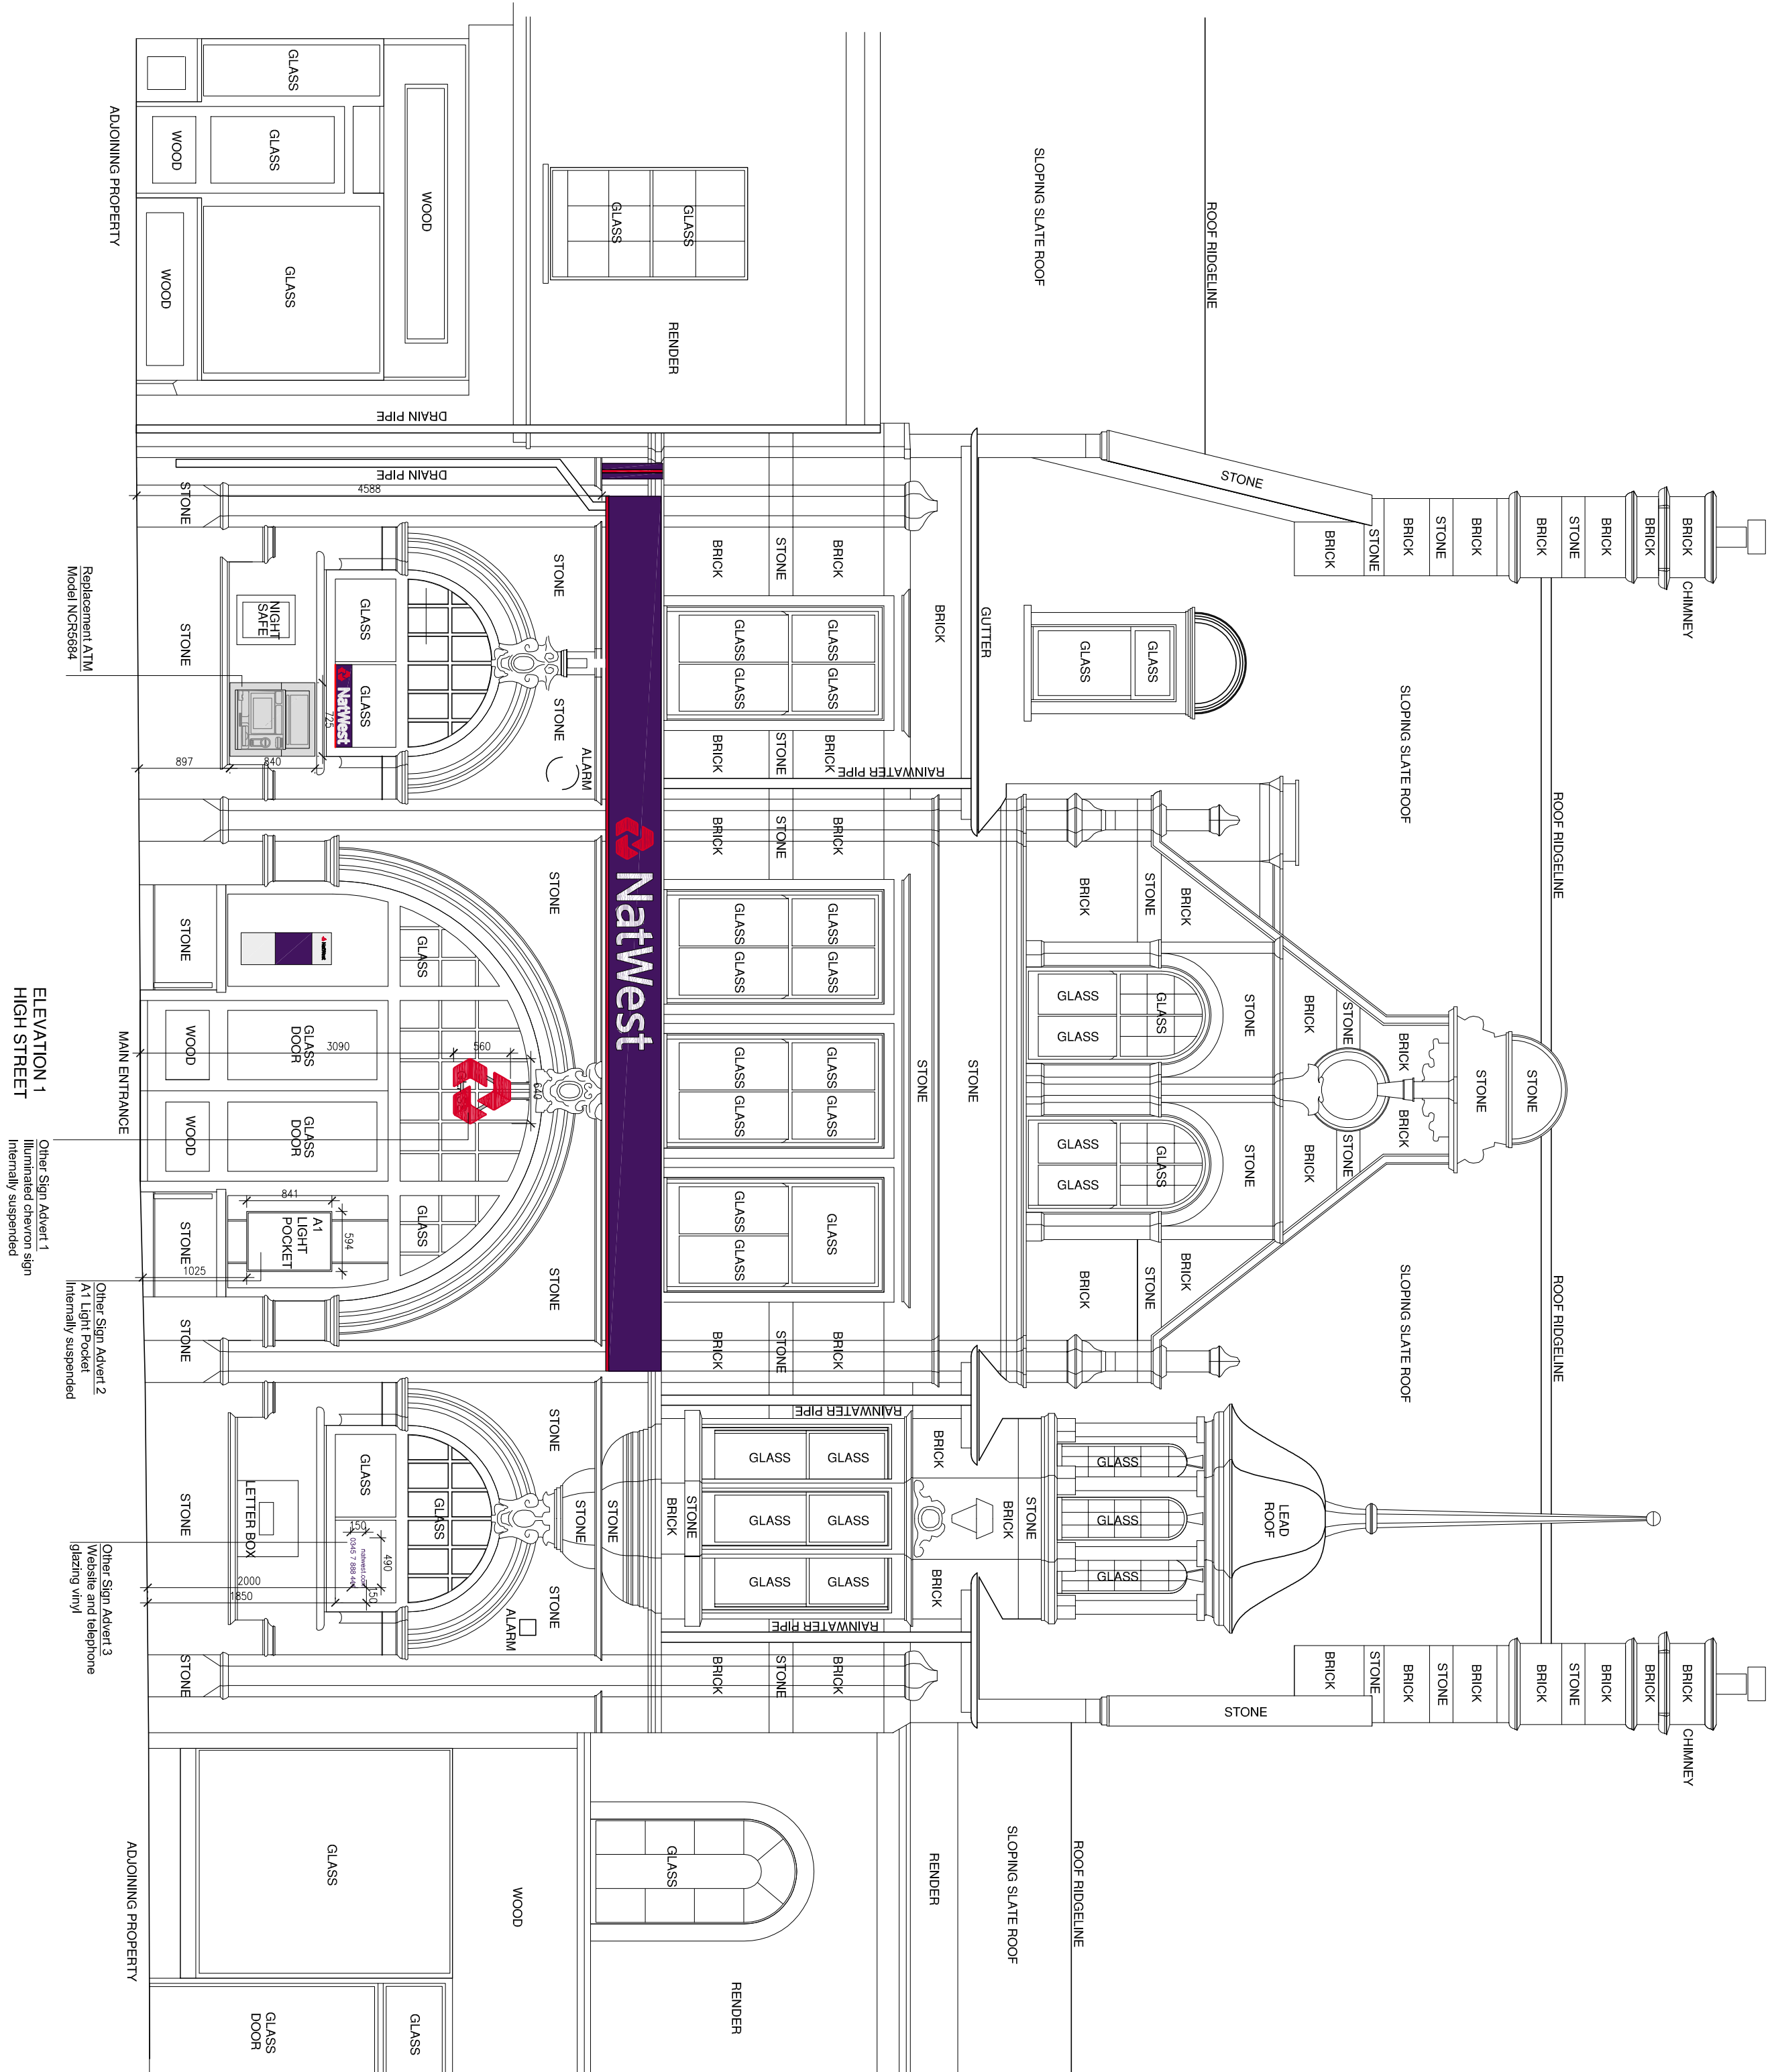

NAME	DISCRETION	CITY	DATE	CREATED BY	CHANGED BY
PROJECT	NATWEST LITTLEHAMPTON				
TYPE	PROPOSED ELEVATION				
CLIENT	RBS				
JOB No.	DRAWING No.	REVISION			
5324	L(1)0103	-			
DATE	PROJECT	REVISION			
1-30-04	LR	VM			
STATUS	DATE 07.05.2015				
jmarchitect					
64 Queen Street Edinburgh EH2 4NA					
T: 0131 464 6100 F: 0131 464 6150 email@marchitect.net www.marchitects.net					