



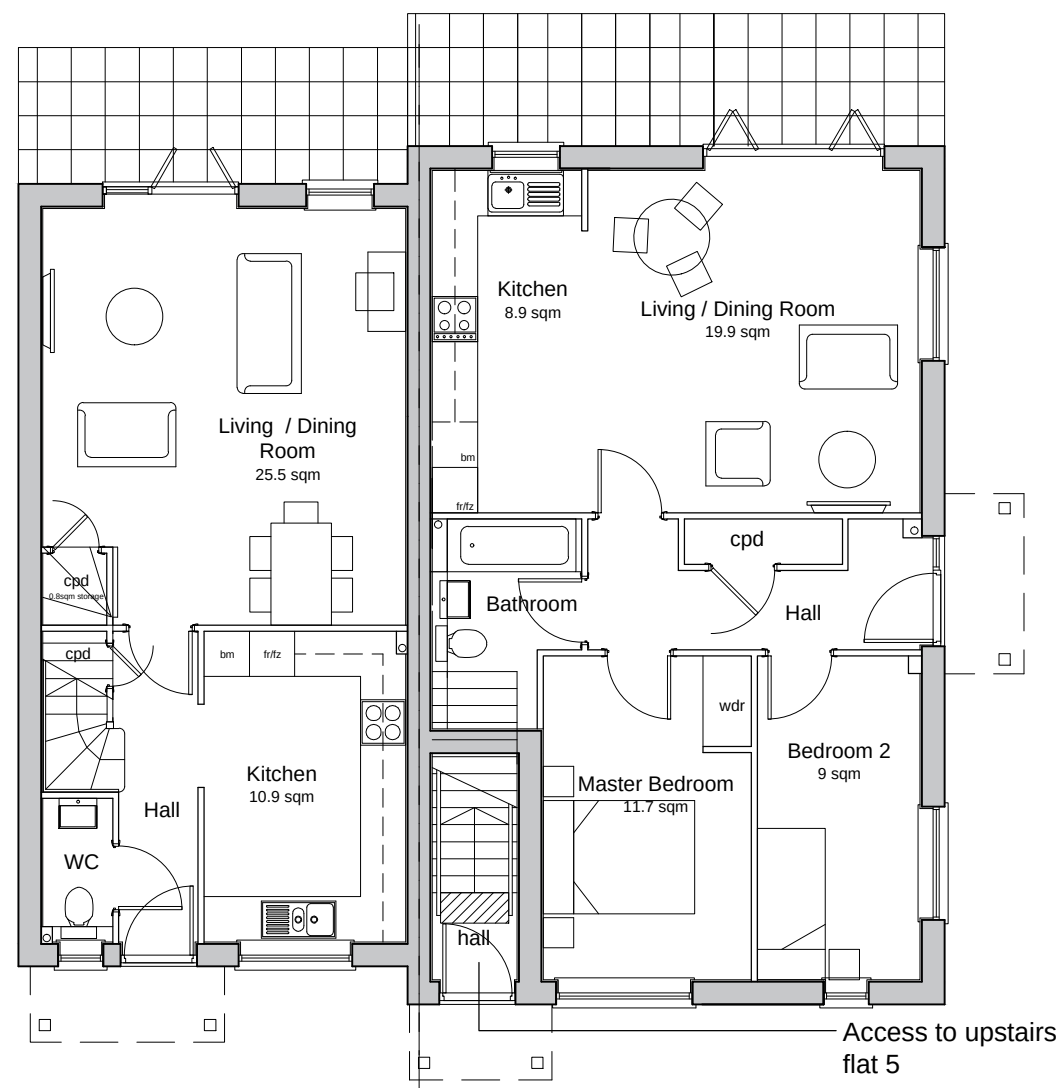

Ground Floor Plan

Plot 6
3-Bedroom 5-Person House
93sqm / 1001 sqft GIA [to finishes]
2.5sqm storage required


Plots 4
2-Bedroom 3-Person Flat
64.1sqm / 689 sqft GIA [to finishes]
2.0sqm storage required

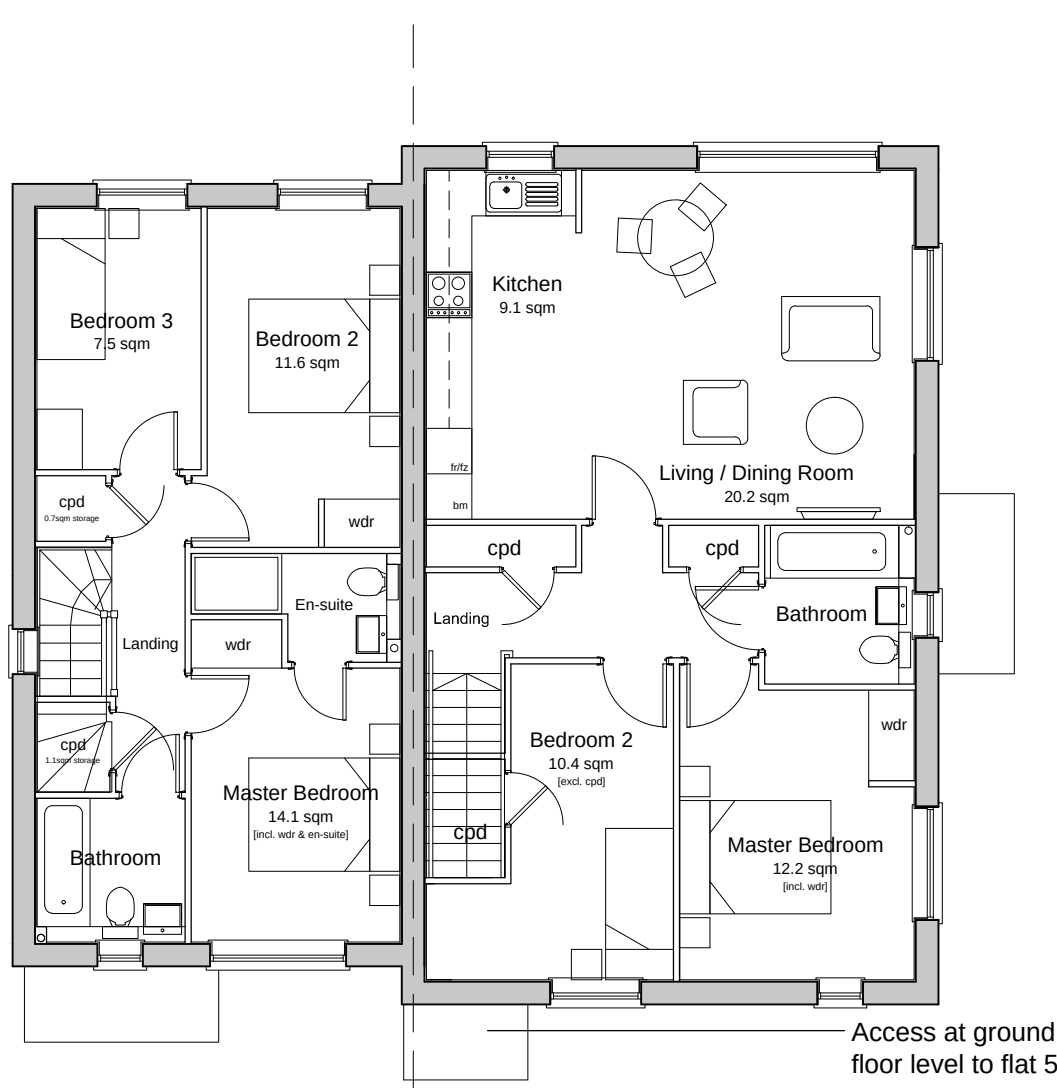

First Floor Plan

Plot 6
3-Bedroom 5-Person House
93sqm / 1001 sqft GIA [to finishes]
2.5sqm storage required

Plots 5
2-Bedroom 3-Person Flat
69sqm / 742sqft GIA [to finishes, incl. GF hall]
2.0sqm storage required

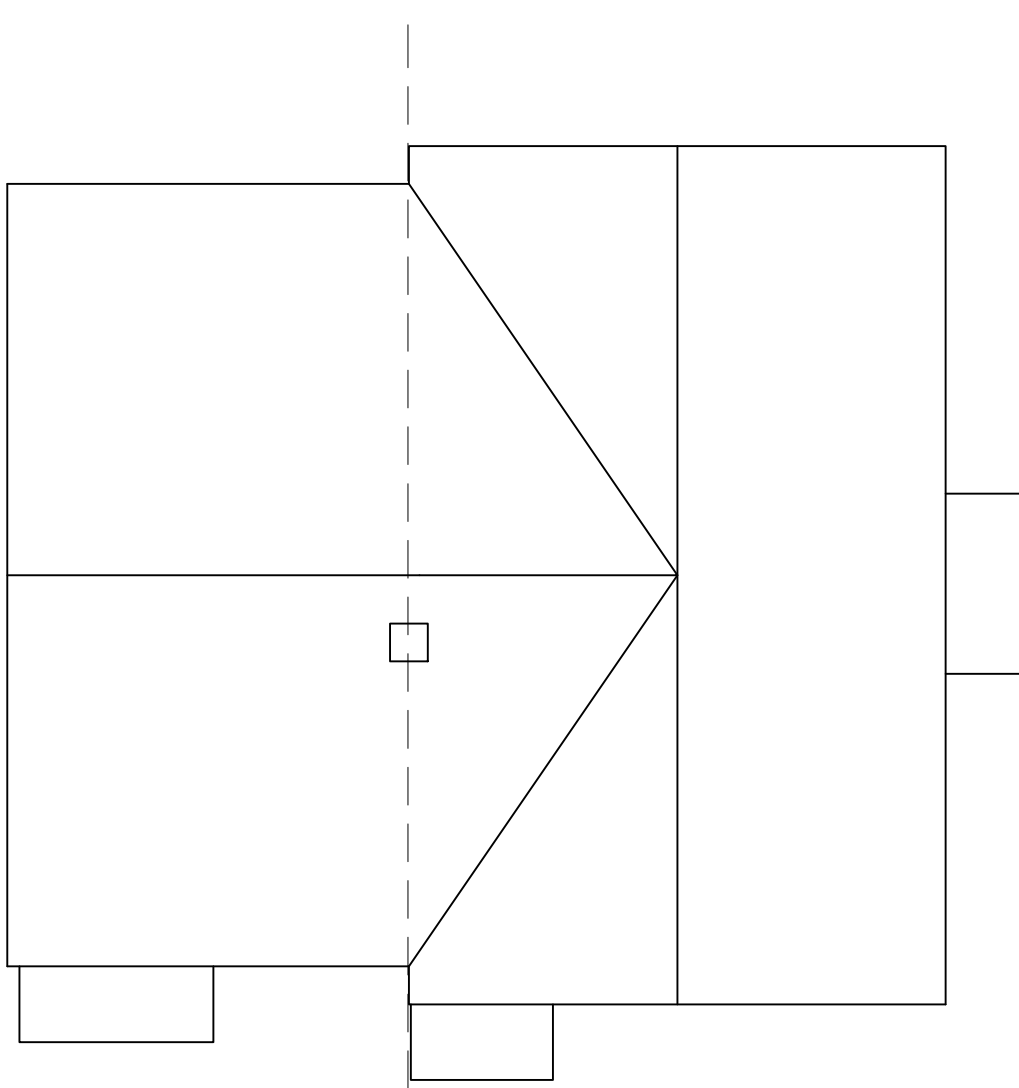

Roof Plan - Plots 4, 5 & 6



Side Elevation - Plot 6

Section - Plot 6

C	06.03.17	Revised for Planning Submission	PA	AK
B	24.02.17	Planning Submission	PA	AK
A	13.02.17	Draft Planning - Issued for Comments	PA	PJ
Rev	Date	Revision Details	Dr	Ch



ECE Architecture
www.ecearchitecture.com

London: Unit 1, West Coate, House
3 Coate Street, London, E2 9AG
T 020 7729 5505 E london@ecearchitecture.com

Sussex: Brooklyn Chambers, 11 Goring Road
Worthing, West Sussex, BN12 4AP
T 01903 248777 E sussex@ecearchitecture.com

Bristol: Westworks, St. Nicholas House
31-34 High Street, Bristol, BS1 2AW
T 0117 315 8557 E bristol@ecewestworks.com

Client's Name
Greg Blurton

Job Title
**Land at Toddington Lane
Toddington**

Drawing Title
**Plots 4, 5 & 6
Plans & Elevations**

Scale
1:100 @ A1 / 1:200 @ A3



Drawn	Checked	Date
SM	PJ	01.02.17

Job No	Drawing No	Rev
6436	010	C

Status

APPROVAL

MATERIALS KEY:			
WALLS	ROOFS	WINDOWS & DOORS DETAIL	PORCHES & RWP's
1. Buff Brick	5. Marley Eternit	6. Timber door	9. Timber porch
2. Red Blend Brick	Slate	7. UPVC window / door	10. squareline guttering
3. Timber boarding	11. Roof Vents	8. Grey GRP dormer	
4. Feature Brickwork			