



Front Elevation - Plot 7 & 8


Rear Elevation - Plot 7 & 8

Side Elevation - Plot 7

Side Elevation - Plots 8 & 10


Front Elevation - Plots 9 & 10

Rear Elevation - Plots 9 & 10

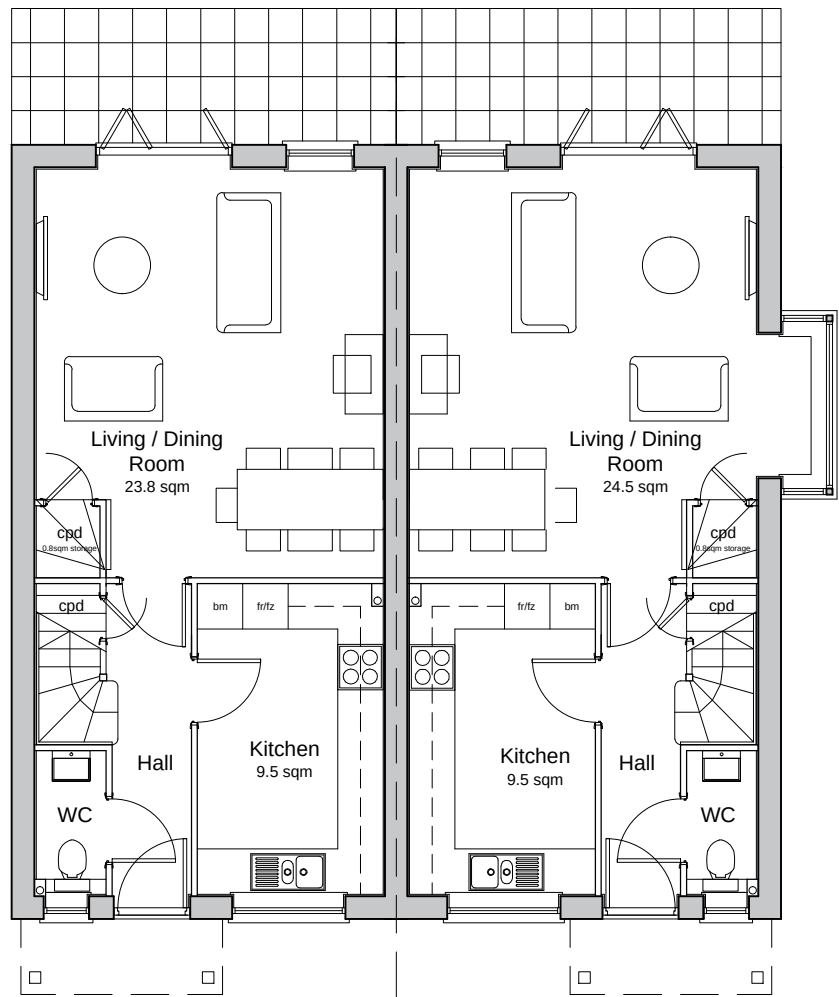


Ground Floor Plan


Plot 7 & 8
4-Bedroom 6-Person House
117.1sqm / 1260sqft GIA [no fireplaces & 1.5m skirting]
3.0sqm storage required

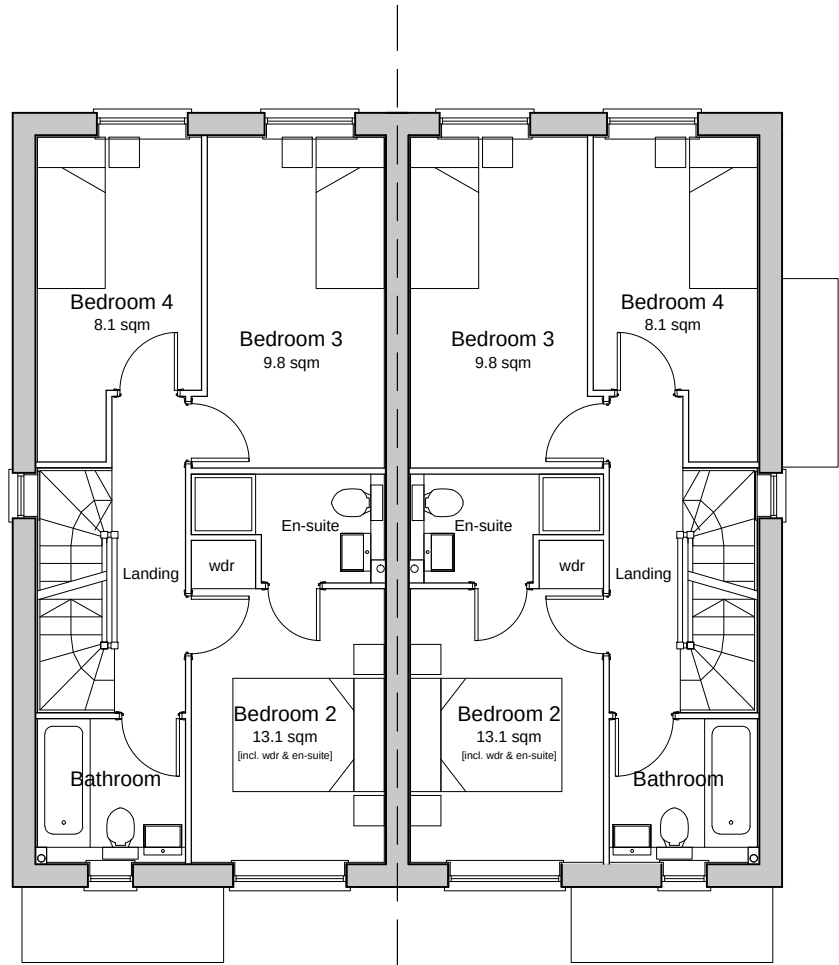


First Floor Plan

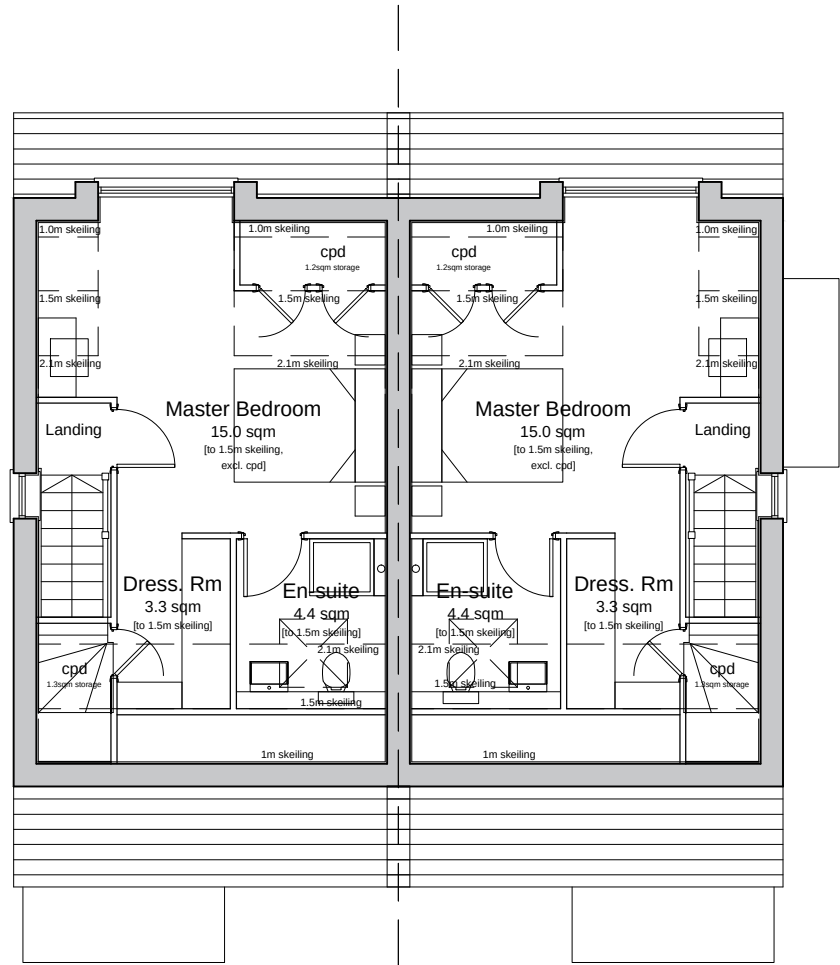


Second Floor Plan

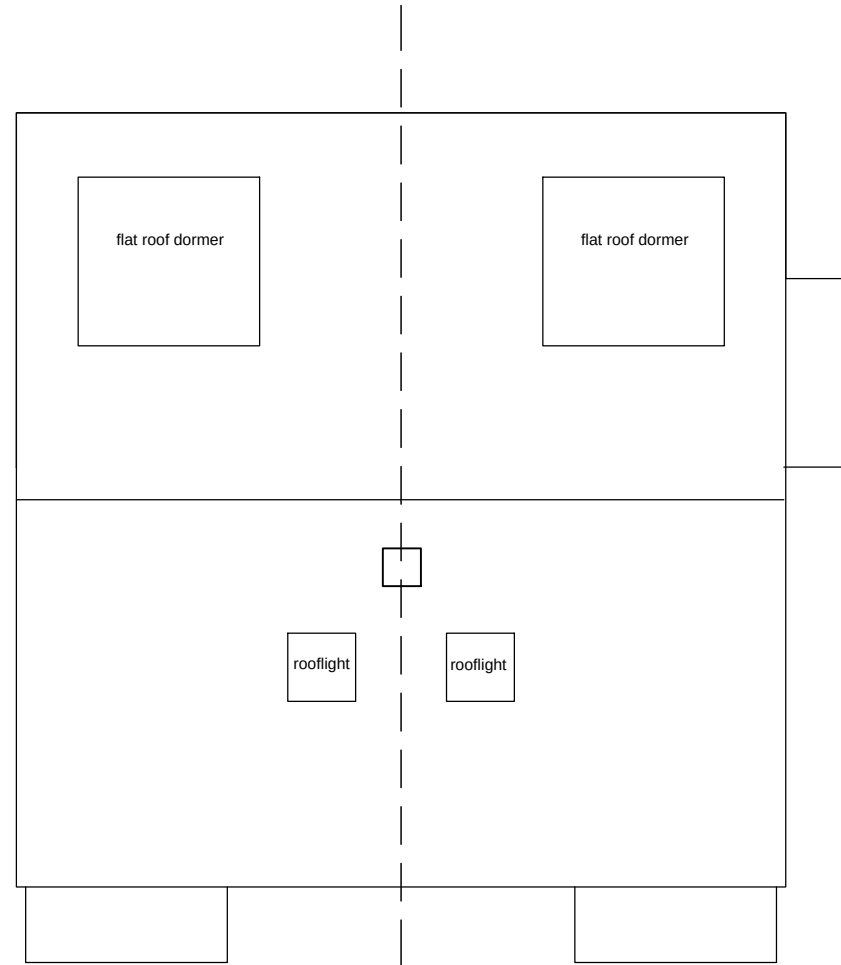


Roof Plan

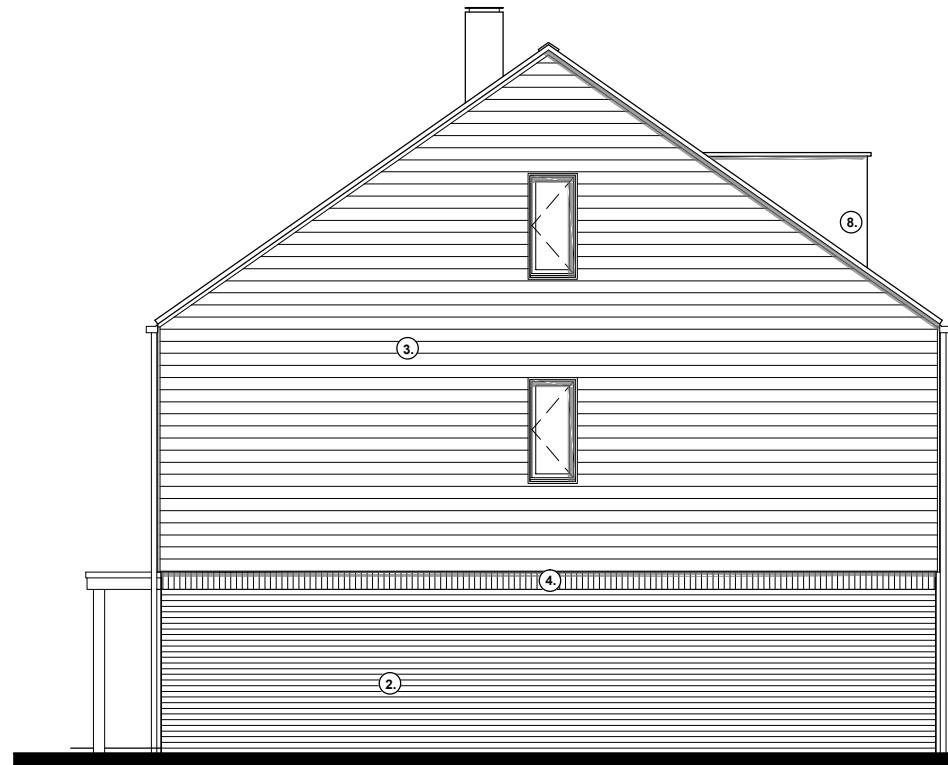

Side Elevation - Plot 9

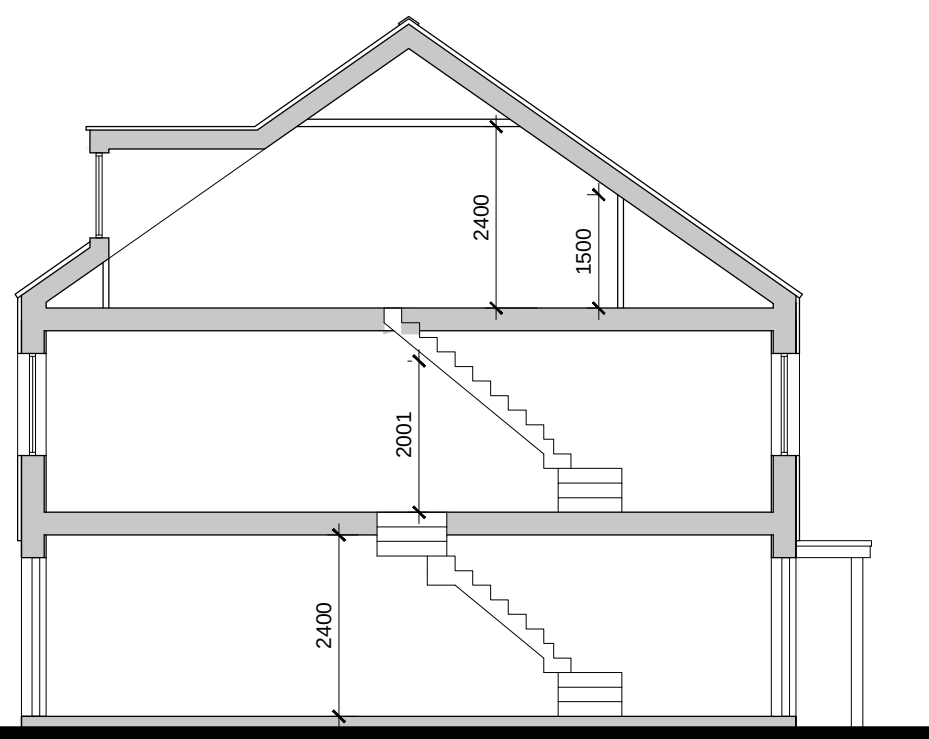


Section - Plot 9

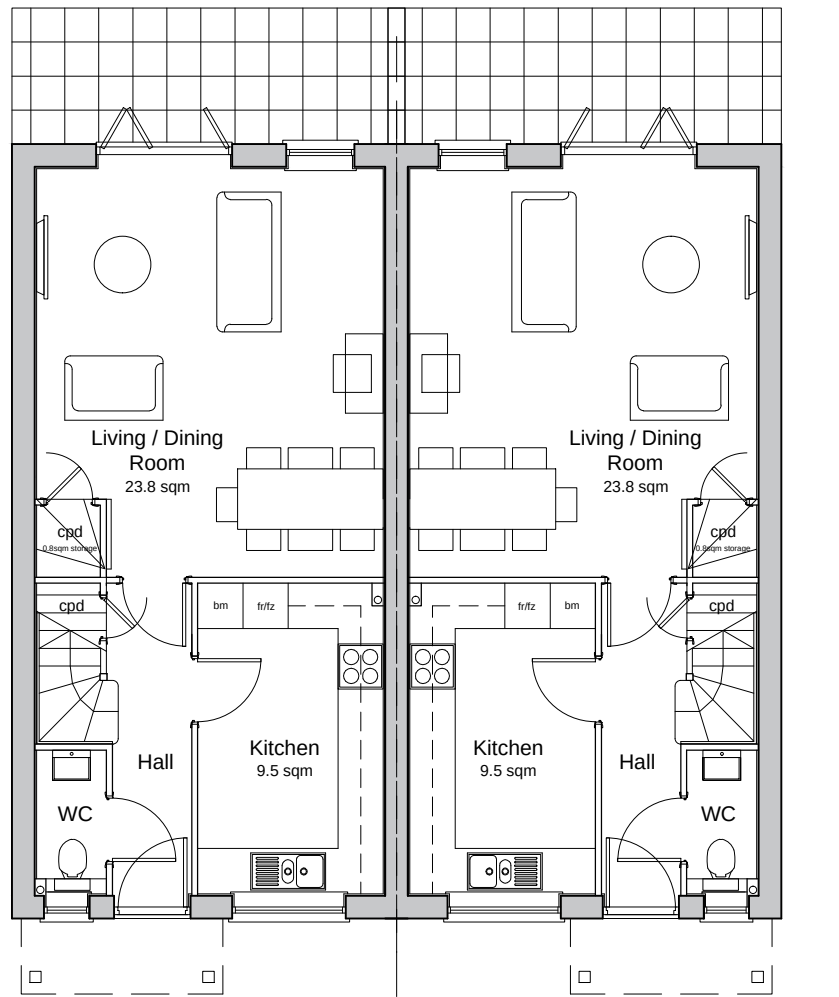


Ground Floor Plan


Plots 9 & 10
4-Bedroom 6-Person House
117.1sqm / 1259sqft GIA [no fireplaces & 1.5m skirting]
3.0sqm storage required

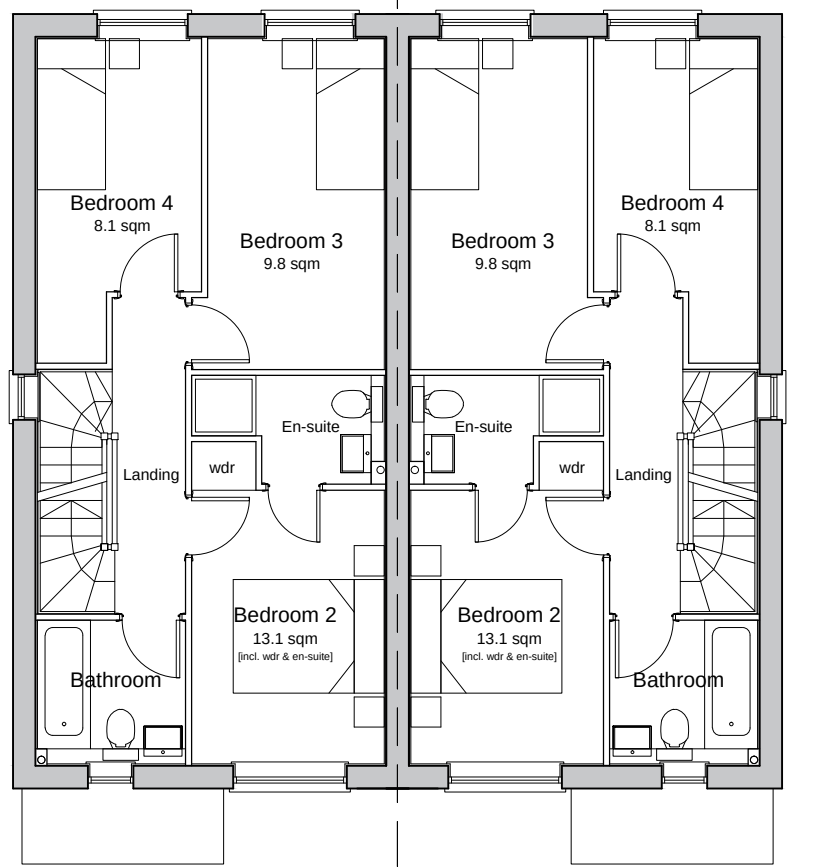

First Floor Plan

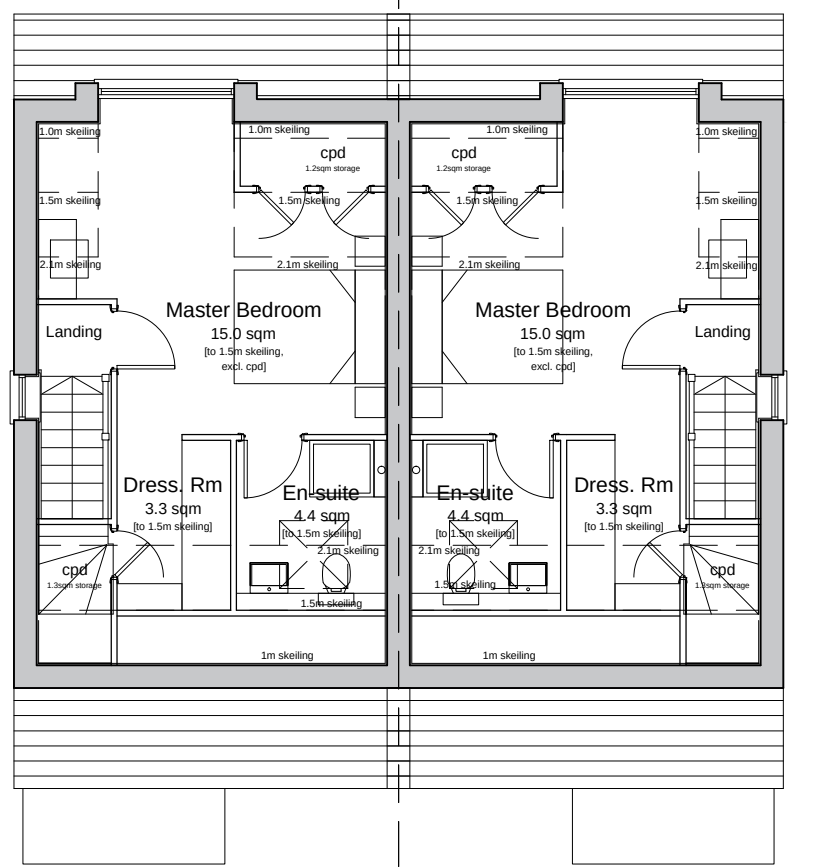


Second Floor Plan

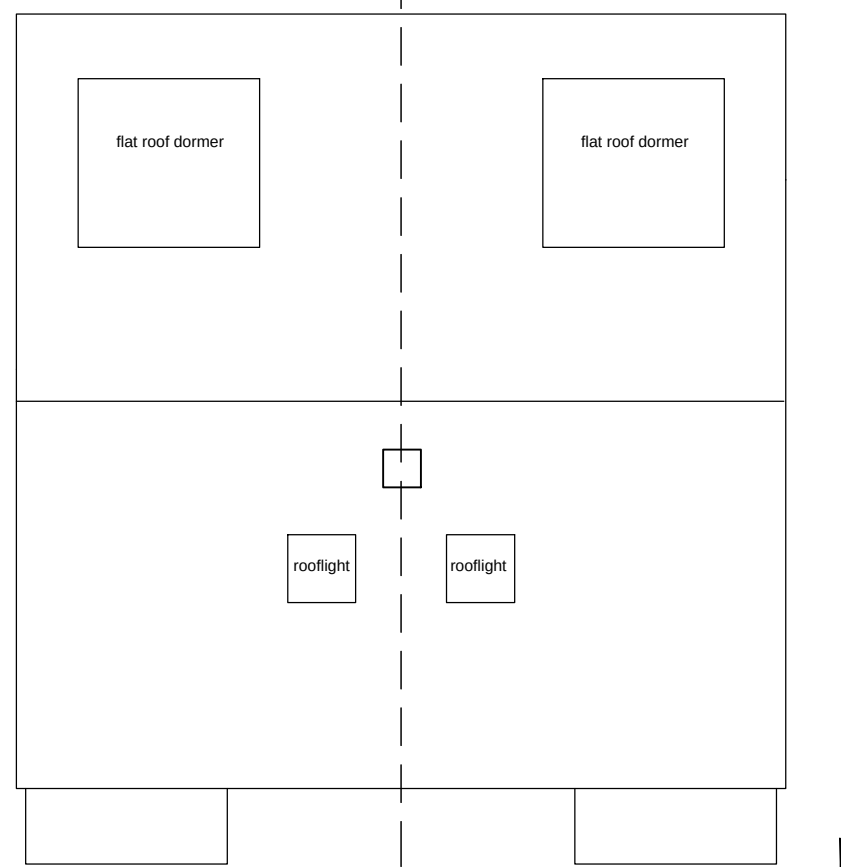

Roof Plan



Side Elevation - Plot 9

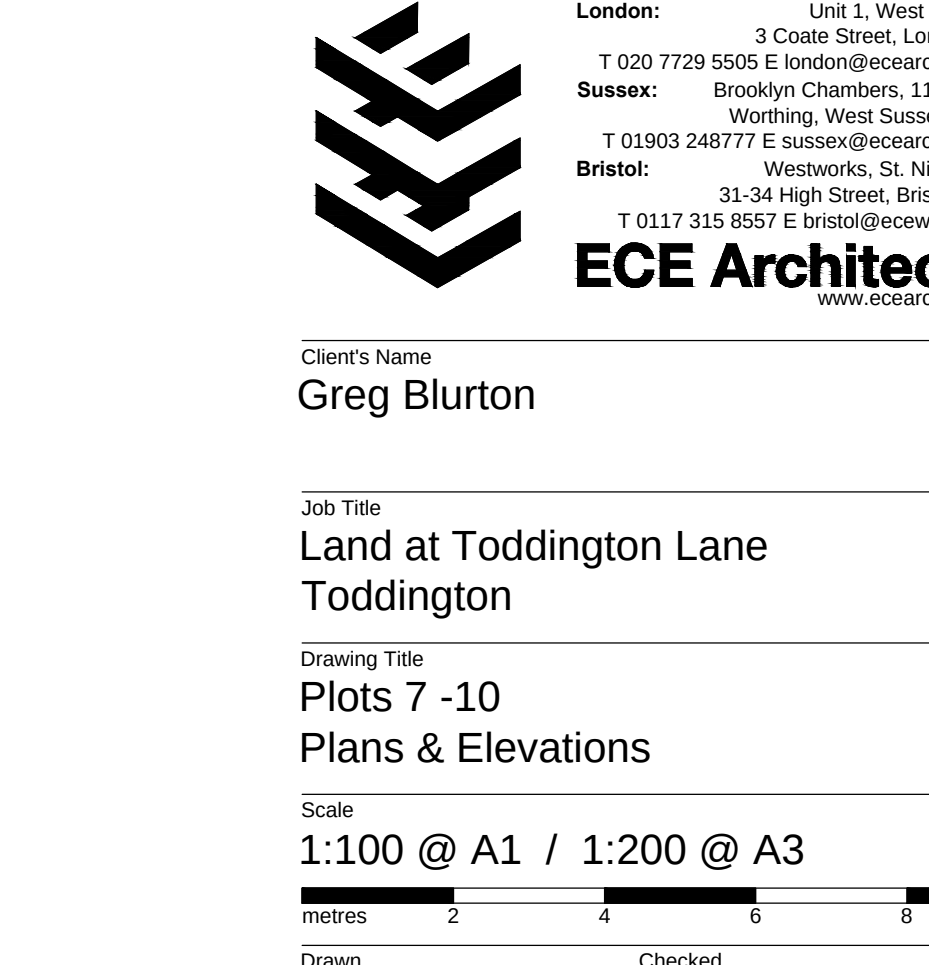

Section - Plot 9

C	06.03.17	Revised for Planning Submission	PA	AK
B	24.02.17	Planning Submission	PA	AK
A	13.02.17	Draft Planning - Issued for Comments	PA	PJ

Rev	Date	Revision Details	Dr	Ch
-----	------	------------------	----	----



London: Unit 1, West Coate, House
3 Coate Street, London, E2 9AG
T 020 7729 5505 E london@ecearchitecture.com

Sussex: Brooklyn Chambers, 11 Goring Road
Worthing, West Sussex, BN12 4AP
T 01903 248777 E sussex@ecearchitecture.com

Bristol: Westworks, St. Nicholas House
31-34 High Street, Bristol, BS1 2AW
T 0117 315 8557 E bristol@ecewestworks.com

ECE Architecture
www.ecearchitecture.com

Client's Name
Greg Blurton

Job Title
**Land at Toddington Lane
Toddington**

Drawing Title
**Plots 7 -10
Plans & Elevations**

Scale
1:100 @ A1 / 1:200 @ A3



Drawn SM	Checked PJ	Date 01.02.17
--------------------	----------------------	-------------------------

Job No 6436	Drawing No 012	Rev C
-----------------------	--------------------------	-----------------

Status

APPROVAL