


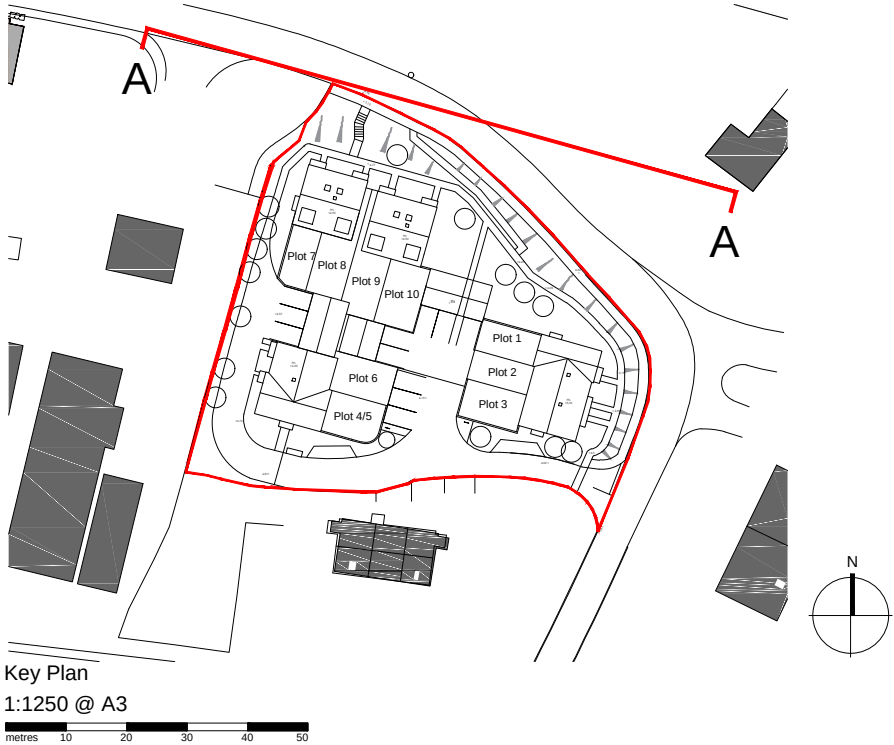

View Point A - Street Elevation facing North along Toddington Lane
1:200 @ A3

metres 2 4 6 8

F	02.10.17	Ramp added. Issued for Planning Submission	SM	PJ
F	03.05.17	Updated for Planning Submission	SM	AK
E	28.04.17	Updated for Planning Submission	SM	AK
D	18.04.17	Updated for Planning Submission	SM	AK
C	06.03.17	Updated for Planning Submission	PA	AK
B	24.02.17	Planning Submission	PA	AK
A	13.02.17	Draft Planning - Issued for comments	PA	PJ

Rev Date Revision Details Dr Ch

London: Unit 1, West Coate, House 3 Coate Street, London, E2 9AG
T 020 7729 5505 E london@ecearchitecture.com

Sussex: Brooklyn Chambers, 11 Goring Road Worthing, West Sussex, BN12 4AP
T 01903 248777 E sussex@ecearchitecture.com

Bristol: Westworks, St. Nicholas House 31-34 High Street, Bristol, BS1 2AW
T 0117 315 8557 E bristol@ecwestworks.com

ECE Architecture
www.ecearchitecture.com

Client's Name
Greg Blurton

Job Title
Land at Toddington Lane, Toddington

Drawing Title
Street Elevation Sheet 1 of 3

Scale
SCALE VARIES

Drawn
PA

Checked
PJ

Date
07.02.17

Job No
6436

Drawing No
(00) 014

Rev
G

Status
APPROVAL