



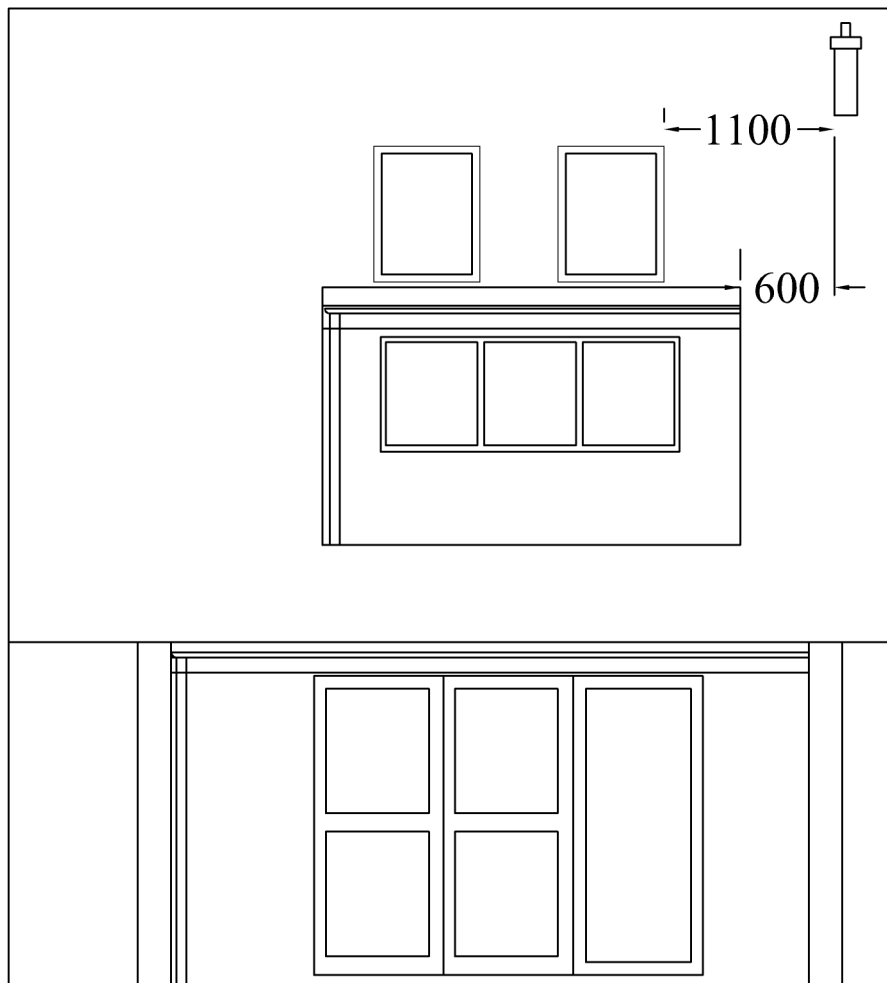

Height
of
Flue:
725mm

Rear Elevation

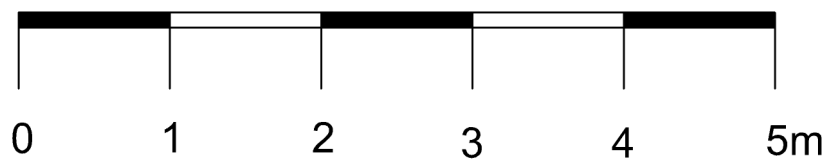

**DO NOT SCALE FROM THIS DRAWING
EXCEPT FOR PLANNING PURPOSES**

*All dimensions are in mm unless specified
otherwise*

Client
Mr & Mrs Campbell

Location
**20 Western Road,
Littlehampton,
West Sussex,
BN17 5NP**

Drawing title
Rear Elevation

Date
July 2019

Drawn
JS

Checked
JE

Scale
1:50 @ A4

Status
Current

Drawing No.
60005

Revision
A



GRILLO LLP
CHARTERED SURVEYORS

Tel: (01483) 860600
Tel: (01483) 860535

www.grillollp.com
mail@grillollp.com