


EXISTING ELEVATION

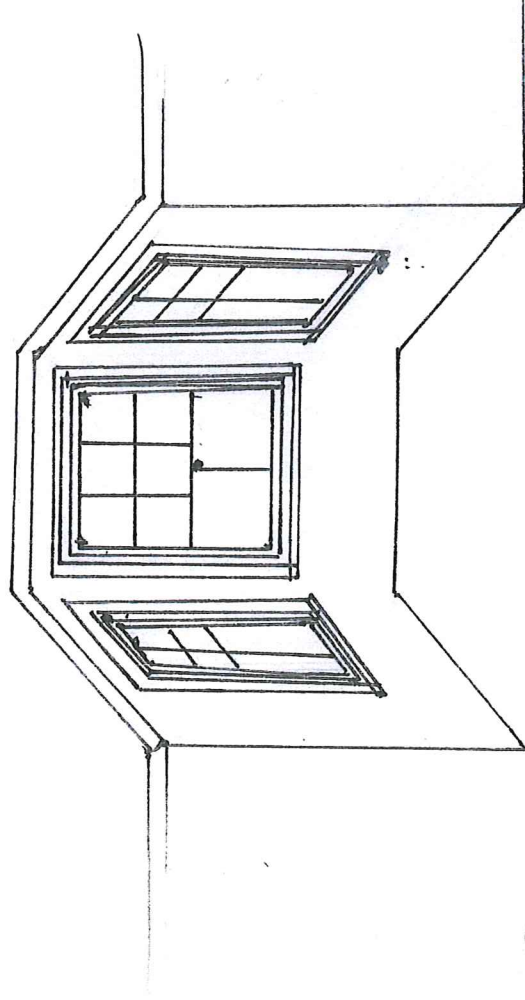


PROPOSED ELEVATION

DOOR MEASUREMENTS

WIDTH: 1.7m

HEIGHT: 2.27m

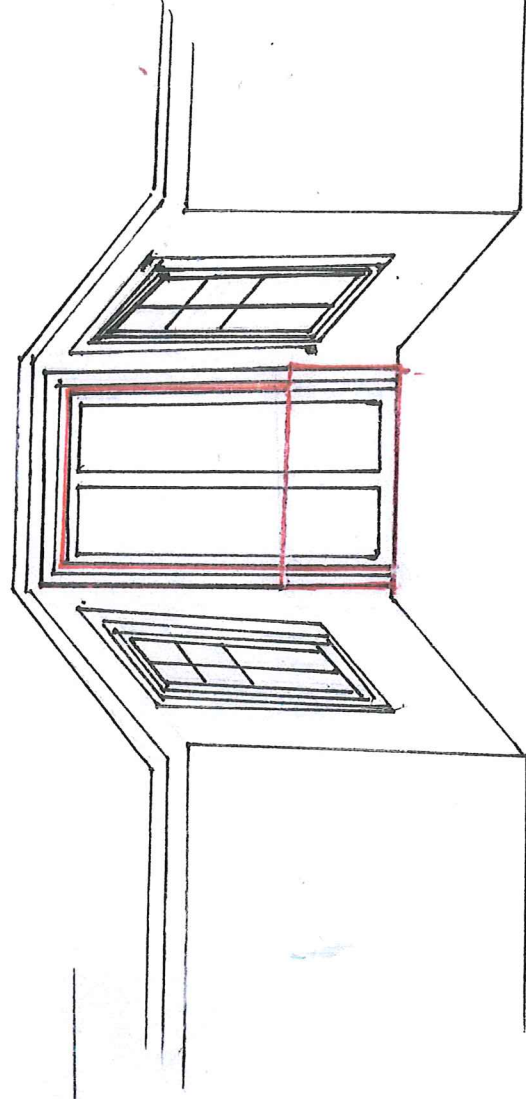

REPLACE EXISTING WINDOW WITH DOOR 1st FITZALAN RD - BN17 5JL SCALE 1:50
REF: PP-06074503 LU/164/17/HH DRAWINGS BY MRS C WALLIS SHEET 1 OF 2