



EXISTING FLOOR PLAN

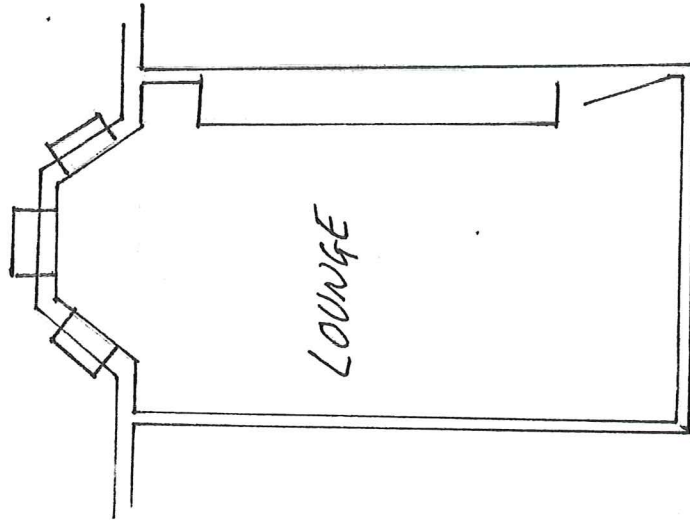

PROPOSED FLOOR PLAN

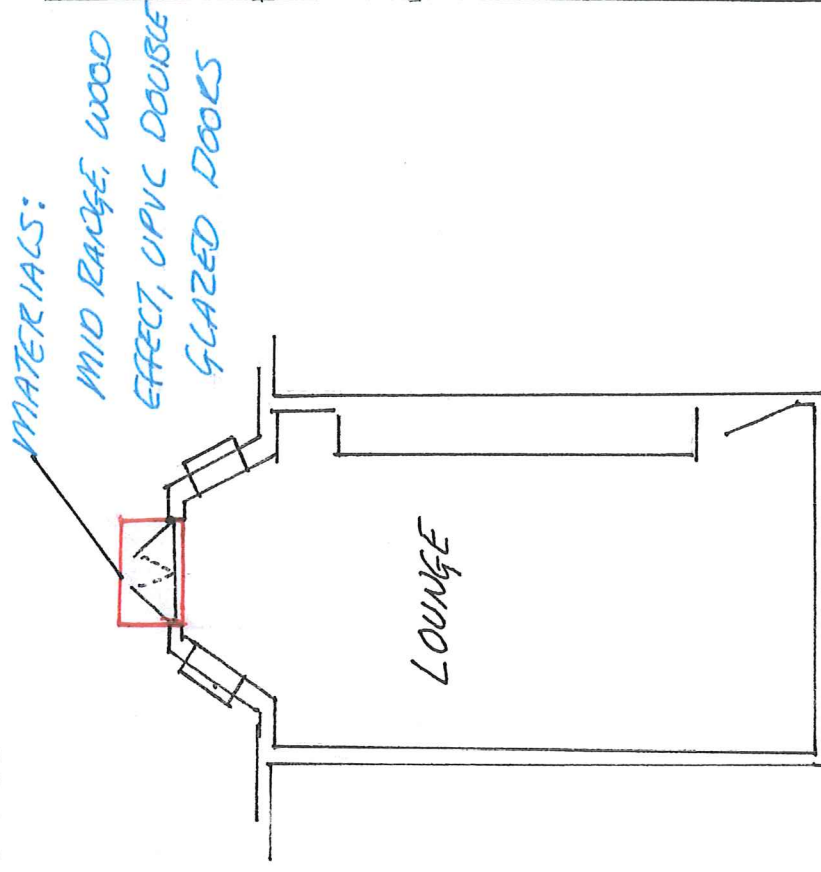

REPLACE EXISTING WINDOW WITH DOOR 1st FITEACAN ROAD - BN17 5JL SCALE 1:100
 REFS: PP-06074503 LU/164/17/H/H DRAWINGS BY MRS C WALKS SHEET 2 OF 2