


EXISTING ELEVATION

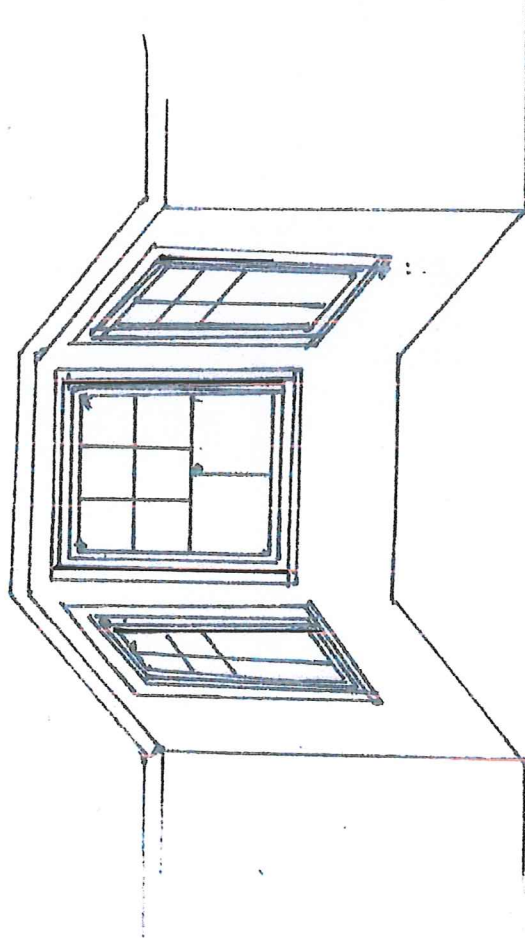

PROPOSED ELEVATION


DOOR MEASUREMENTS

WIDTH: 1.7m

HEIGHT: 2.27m

GLASS

WOODEN CROSS
BARS & DOOR
FRAME

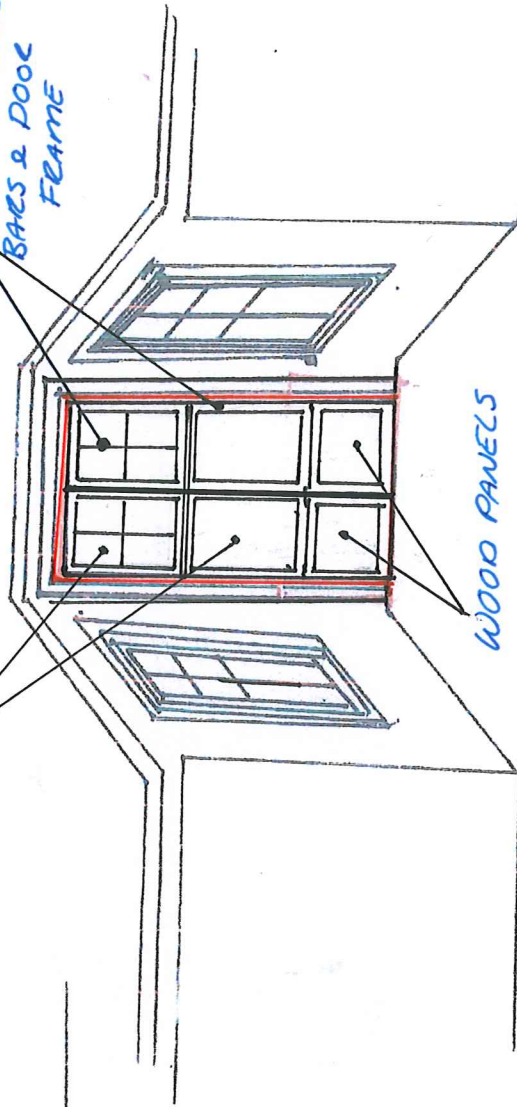

WOOD PANELS

REVISED PLANS - REPLACE EXISTING WINDOW WITH A DOOR - 1st FITZGERALD ROAD BUNTSVILLE SCALE 1:50
REF: PP-06074503 20/164/17/HH DRAWINGS BY MRS C WALLIS SHEET 1 OF 2