



EXISTING FLOOR PLAN

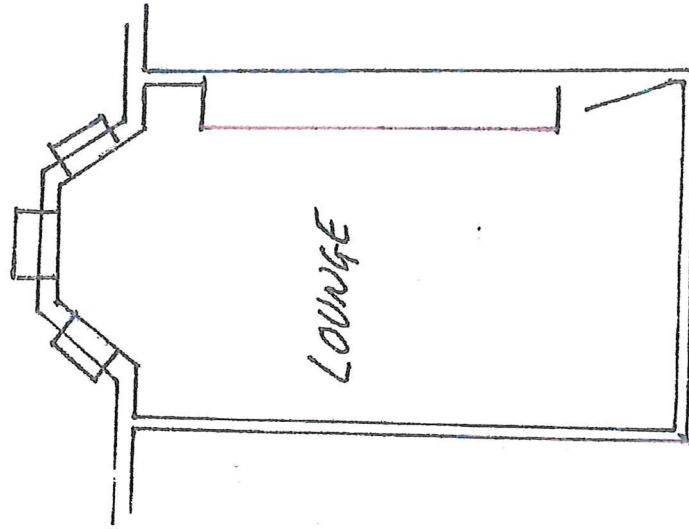

PROPOSED FLOOR PLAN

MATERIALS:
WHITE PAINTED WOOD
TO MATCH REMAINING
SIDE ASPECT WINDOWS

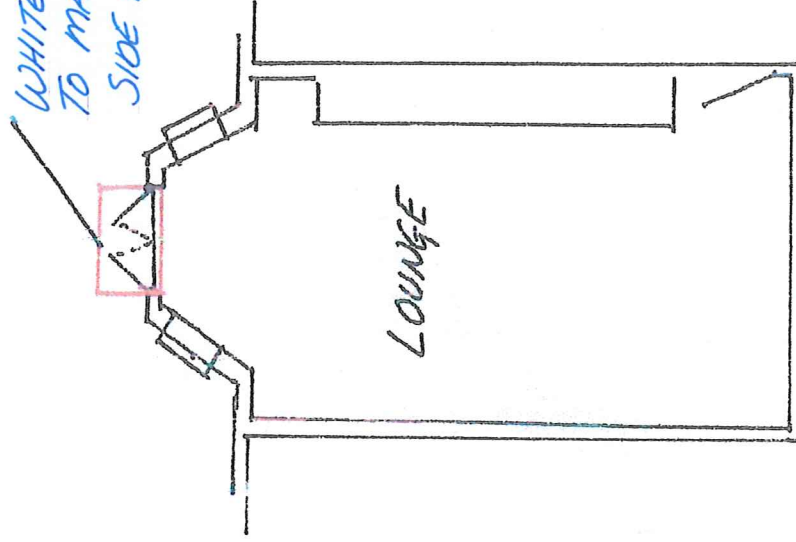

REVISED PLANS - REPLACE EXISTING WINDOW WITH DOOR 1' FITZGERALD-BN1757L SCALE 1:100
REFS: PP-06074503 20/164/17/HH DRAWINGS BY MRS C WALLS SHEET 2 OF 2