




This drawing and its contents are the strict copyright of Architectura Design. No reproduction without permission. Do not scale. Written dimensions to be used where given. All dimensions and details to be checked on site. FOR PLANNING PURPOSES ONLY

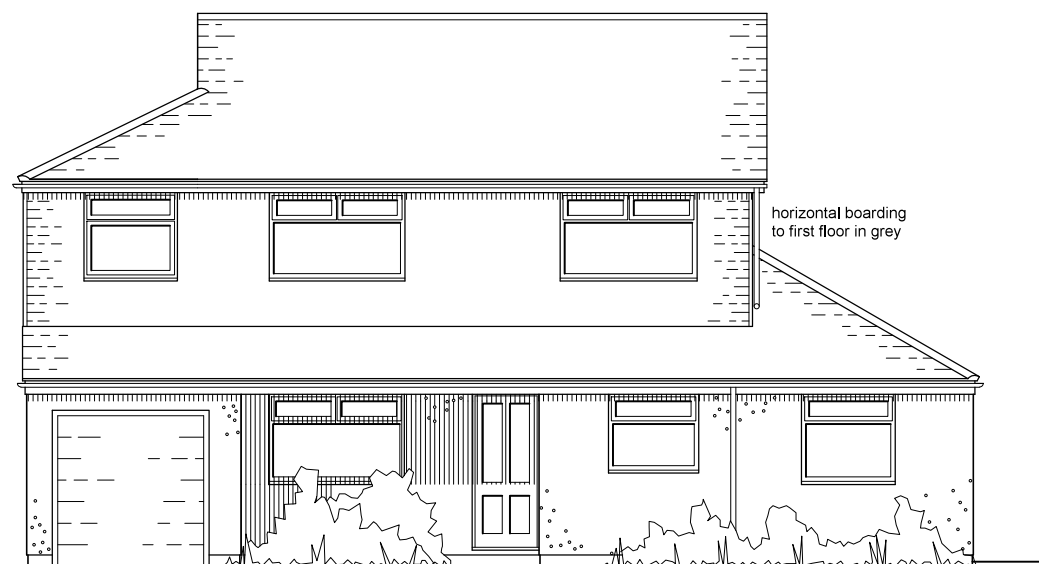


North Elevation

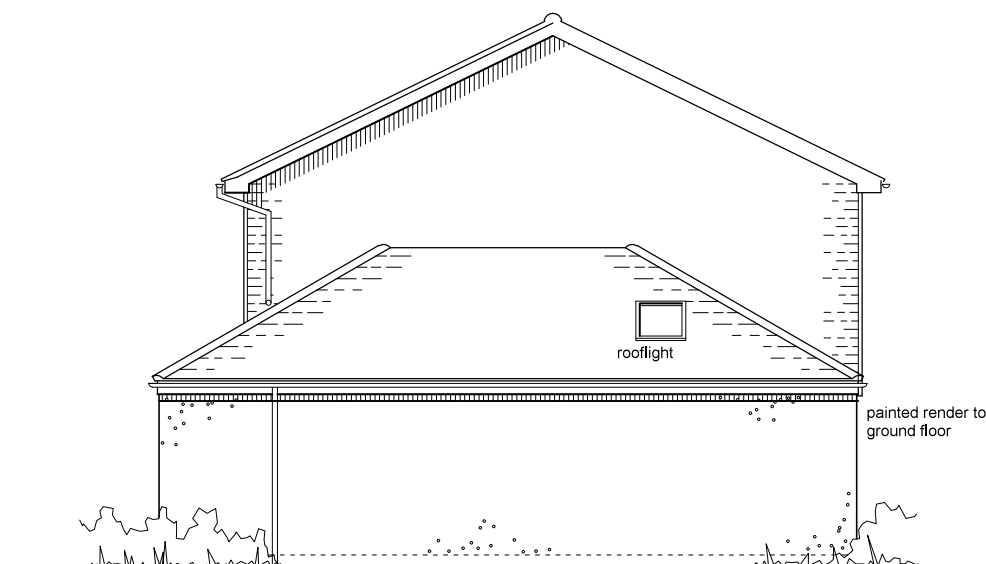

West Elevation

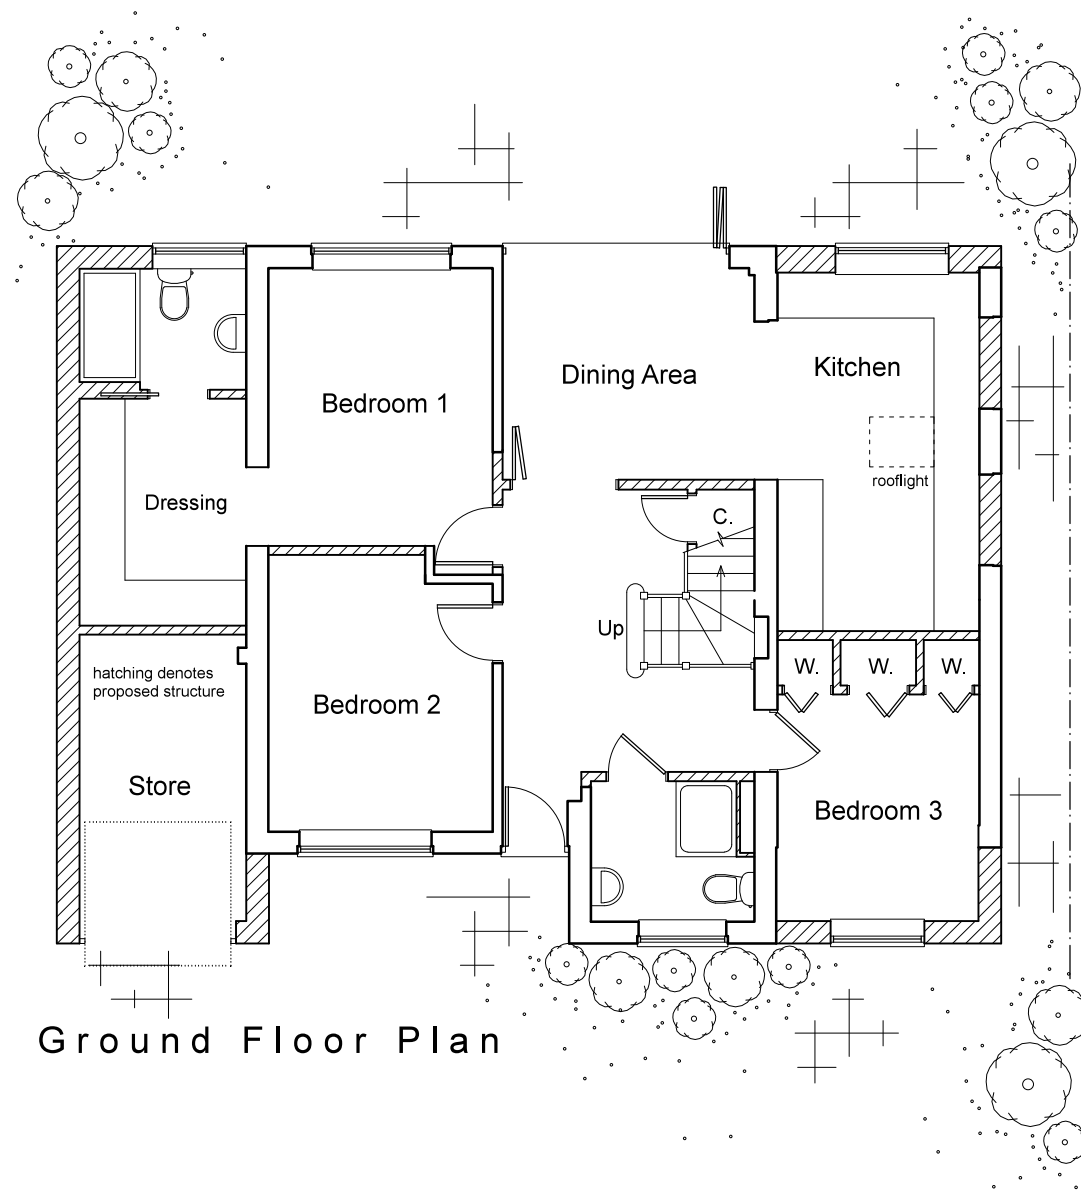

Ground Floor Plan

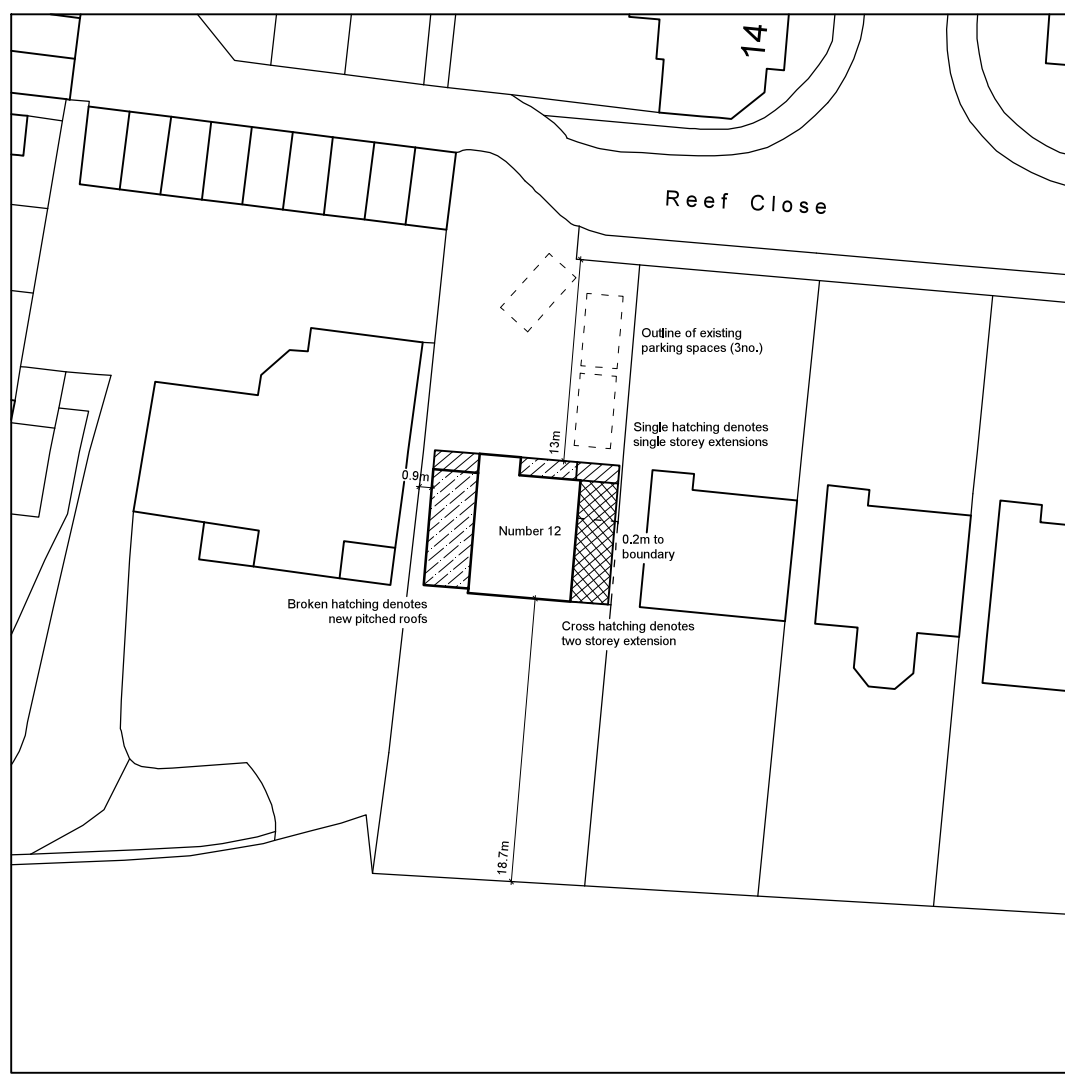

Block Plan  
Scale 1 : 500

0 1 2 3 4 metres

**Architectura**  
Architectural Design & Drawing Service

**P**roposed Extension and Alterations  
at 12 Reef Close, Littlehampton  
for Mr and Mrs M Grove  
Drawing P01 May 2021 Scale 1:100 / 1:500 @ A3  
Planning Drawing - Ground Floor & Block Plan & Elevations