





North Elevation

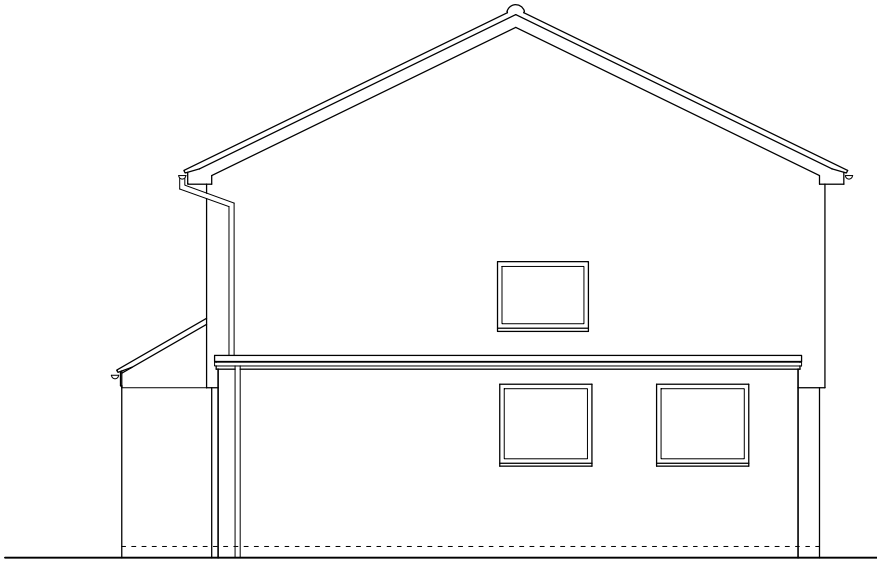

West Elevation



Ground Floor Plan

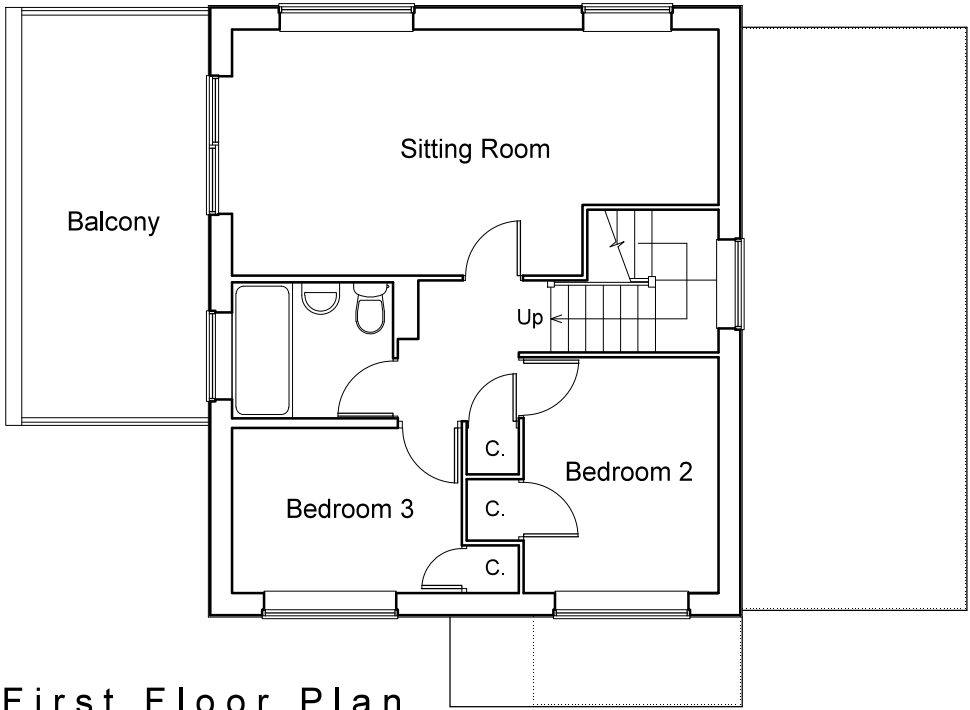

First Floor Plan

0 1 2 3 4 metres

Architectura
Architectural Design & Drawing Service
Design

Proposed Extension and Alterations
at 12 Reef Close, Littlehampton
for Mr and Mrs M Grove

Drawing S01 January 2021 Scale 1:100 @ A3
Survey Drawing - Floor Plans and Elevations