



This drawing and its contents are the strict copyright of Architectura Design. No reproduction without permission. Do not scale. Written dimensions to be used where given. All dimensions and details to be checked on site. FOR PLANNING PURPOSES ONLY

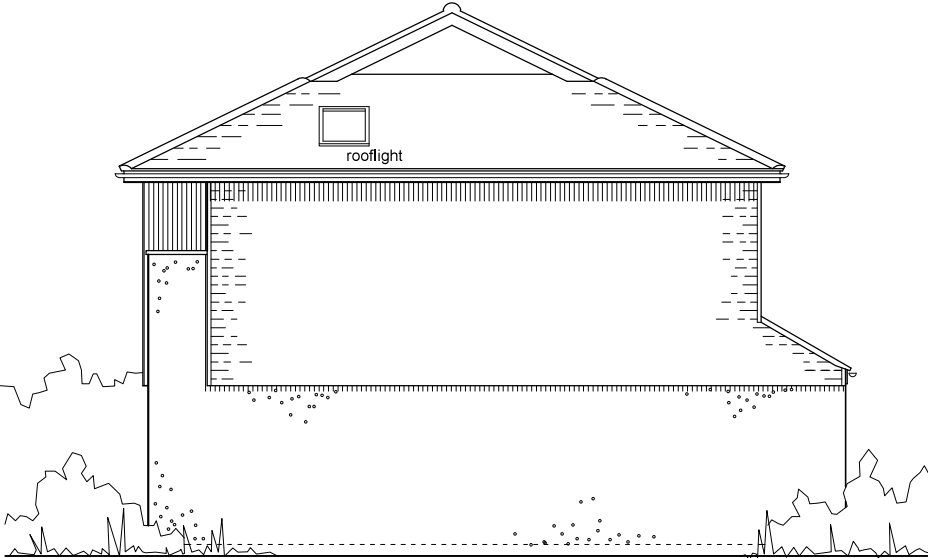

South Elevation




East Elevation

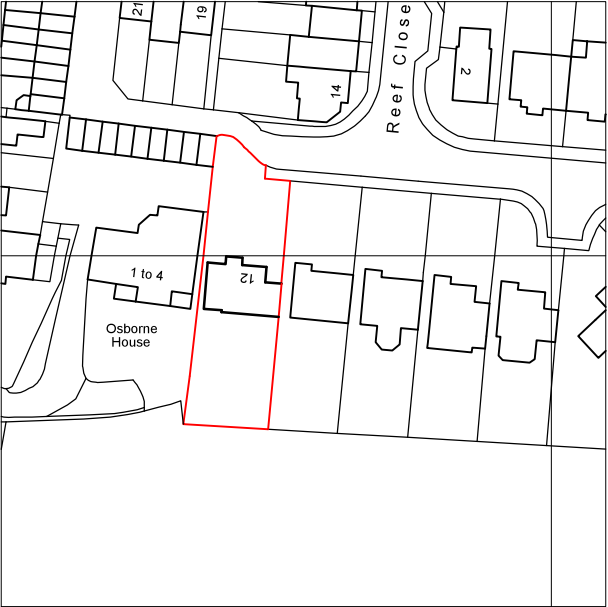


Location Plan
Scale 1 : 1 2 5 0

0 5 10 20 metres

Serial Number 214136
©Crown Copyright and database right 2021
Ordnance Survey License: 100048957
Reproduction in whole or part is prohibited
without the prior permission of Ordnance Survey

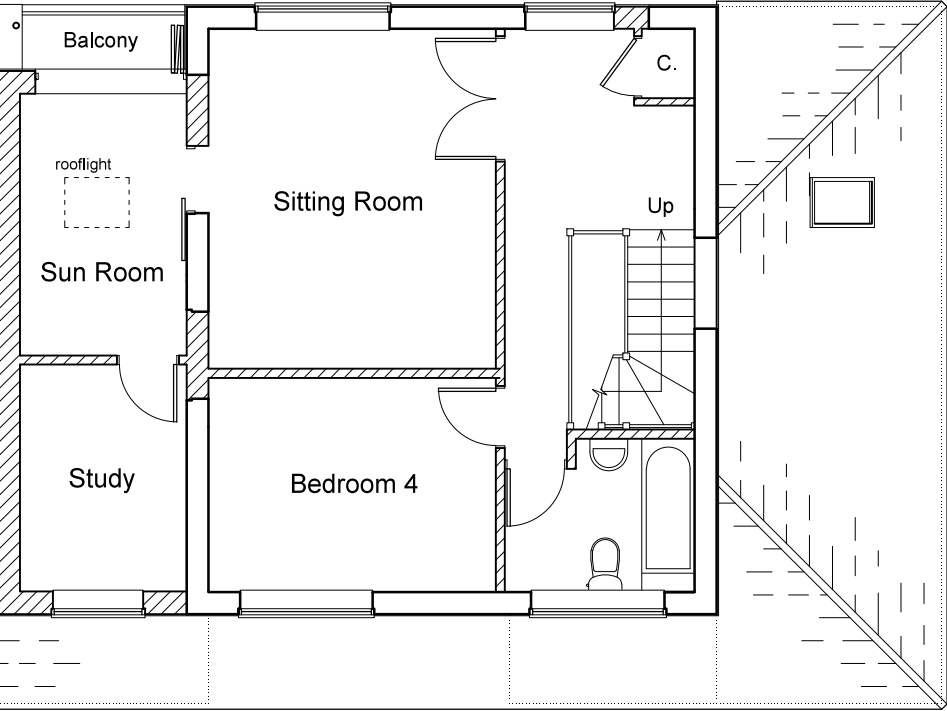

First Floor Plan

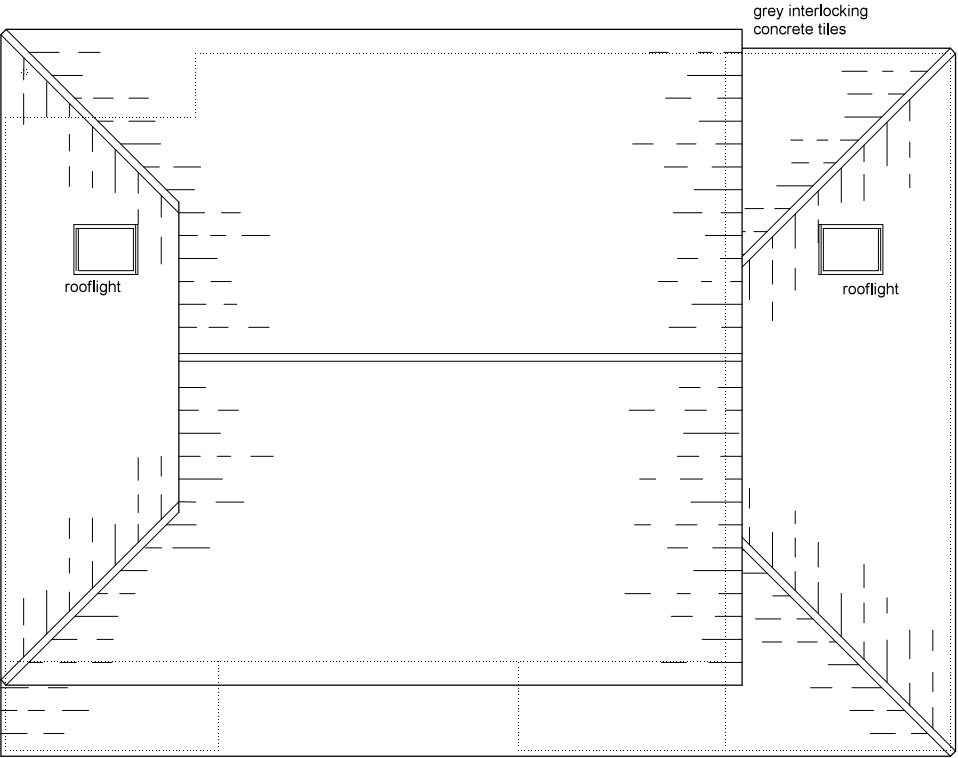

Roof Plan

0 1 2 3 4 metres

Architectura
Architectural Design & Drawing Service
Design

Proposed Extension and Alterations
at 12 Reef Close, Littlehampton
for Mr and Mrs M Grove
Drawing P02 May 2021 Scale 1:100 / 1:1250 @ A3
Planning Drawing - First Floor, Roof & Location Plan & Elevations