


ANQT

Design and Access Statement

Project: 20 Fairway, Littlehampton, BN17 6PY

Date: 2026 07 09

Rev B

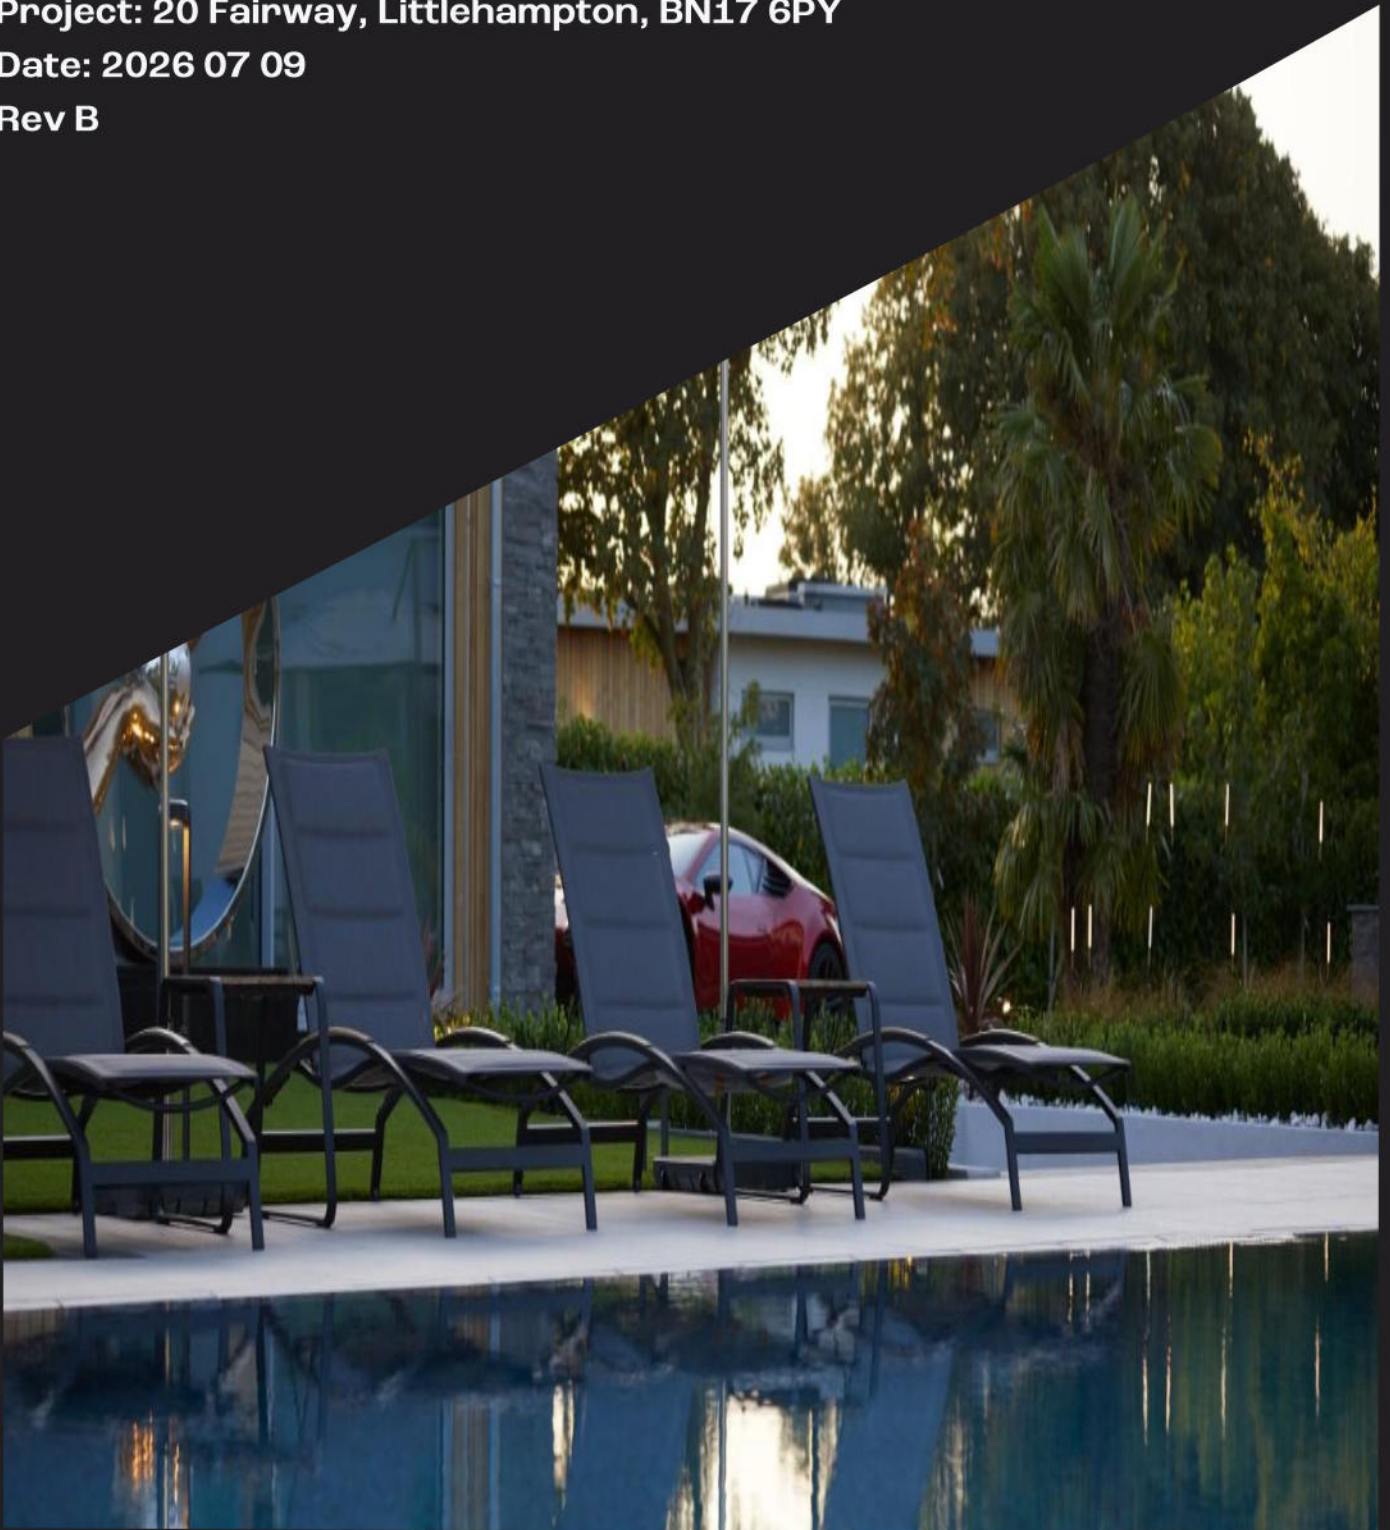

Introduction

[REDACTED] o
[REDACTED] to date visiting
[REDACTED] The proposed layout makes a rather cramped home much more accommodating for the occupants and allows for family visits.

The subject property of this application is a side and rear extension to an existing semi-detached bungalow at 20 Fairway. The area is dominated by bungalows, with two-story houses the exception. The current house is only 84.9m². For comparison, a two-story London house has a footprint of approximately 55m² per floor. Therefore, there is limited space, and the family desperately needs an extension to improve their quality of life.

An application has been approved for a rear and side extension under planning reference LU/92/26/HH. With the enlarged porch, we are adding 47.8 m². The purpose of this application is to adapt the entrance hall for later living. The wider entrance door and more generous hall allow for disabled access to the property. The front entrance is set back, while the clean roofline wraps around the entrance hall, in line with the side extension. This provides weather protection to the owners when accessing or egressing the building.

Extending upwards is not an option, as the host property is a semi-detached bungalow. It would therefore destroy the building's balance and adversely affect the street view. The most discreet option would be a side and rear extension. The rear extension will be in line with the neighbours' conservatory. The site consists of two outbuildings, one of which is a garage and the other a brick-built storage room. There is a brick garden wall about 1.8m high surrounding the garden, facing Fairway. This wall type is typical of the area.

The extension will be shielded from the street by the brick garden wall and the outbuildings. This extension will be very discreet and will not adversely affect the street scene. The proposed extension will have two sets of sliding doors, providing better access to the garden and a smoother transition between the internal living space and the external private garden.

The other half of the semi-detached house, 9 Starboard Walk, has a conservatory at the rear. Even if the extension is granted permission and constructed, the conservatory will be the dominant feature when viewed from the street.

There are examples of similar extensions in the area. The most notable is No. 2 Fairway, which has a large side extension with a lean-to roof projecting out from the main house, as shown in the photograph below.



The current proposal on the host site is completely subservient to the main house and is concealed behind the wall, while No.2 butts onto the adjacent garden wall.

Another example of a side extension in similar circumstances is 6 Seagate Walk. As shown in the photo below, the extension projects outward towards the street. The new extension includes a kitchen, which significantly improves the house's internal layout and functionality.



The Design Strategy

The design is discreet and mostly shielded from the street. The extension has a flat roof with rooflights to bring in better quality light. The large sliding doors integrate the house with the gardens. The walls are painted white, and the roof will be dark grey.

The extension will be constructed to current building control standards, which will significantly improve its thermal insulation, and additional insulation will also be installed internally on the walls and roof. This will bring energy costs down.



The image above is the existing Street View



The image above is the proposed Street View with the enlarged porch

Access Statement

The proposed extension allows for generous living spaces and an accessible shower room. Given that the house is on one level, it makes it easier to adapt it for later living as and when needed. The garden will also have level access from the sliding doors at the rear of the property.

[REDACTED] The reason for the revised application is that the existing porch is very small. [REDACTED]
[REDACTED]. [REDACTED] bathroom [REDACTED] with [REDACTED]



For further information email us at:



THANK YOU

This document is copyright of Studio Anqet.

All information, designs, and intellectual property contained within this document are the property of Studio Anqet and cannot be reproduced, copied, or used in any other context without the prior written consent of Studio Anqet ©. All rights reserved

All measurements, data and design are not final and are approximate only and require further design development, co-ordination and consultation.