


36 South Terrace – Proposed Fire Escape
North elevation

Scale: 1:50 @A4

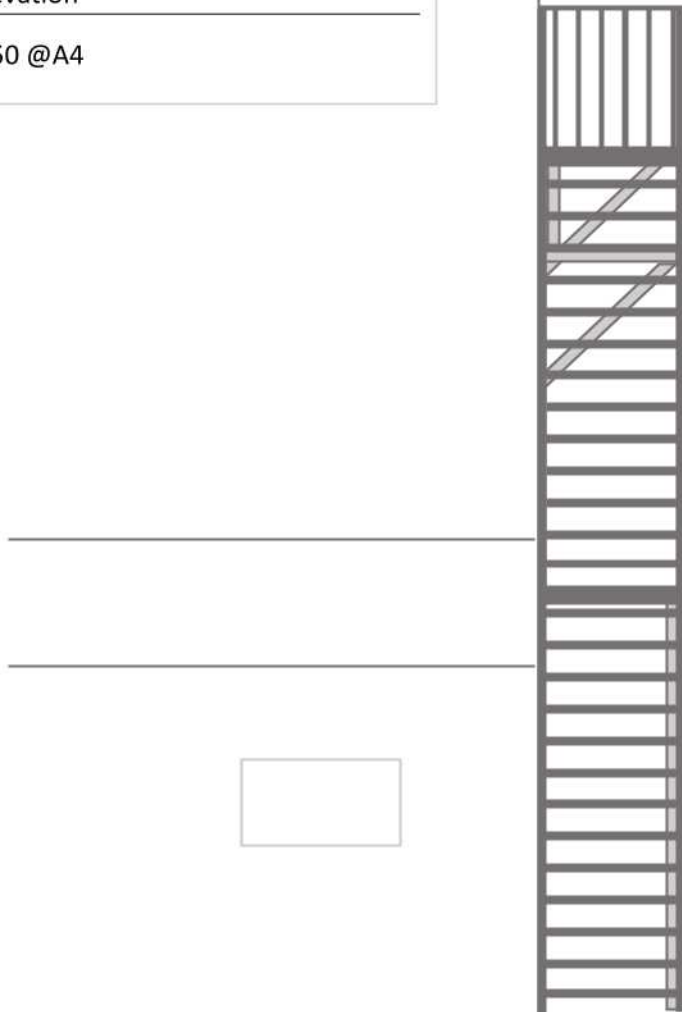

Metres:

