

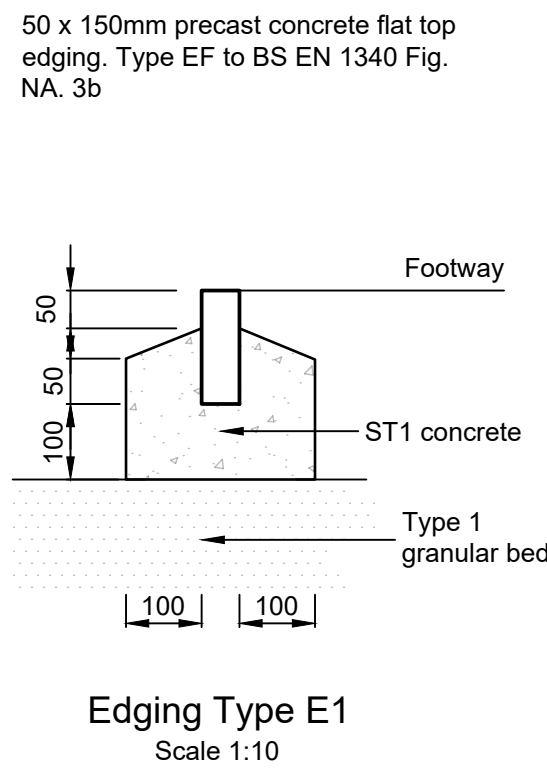
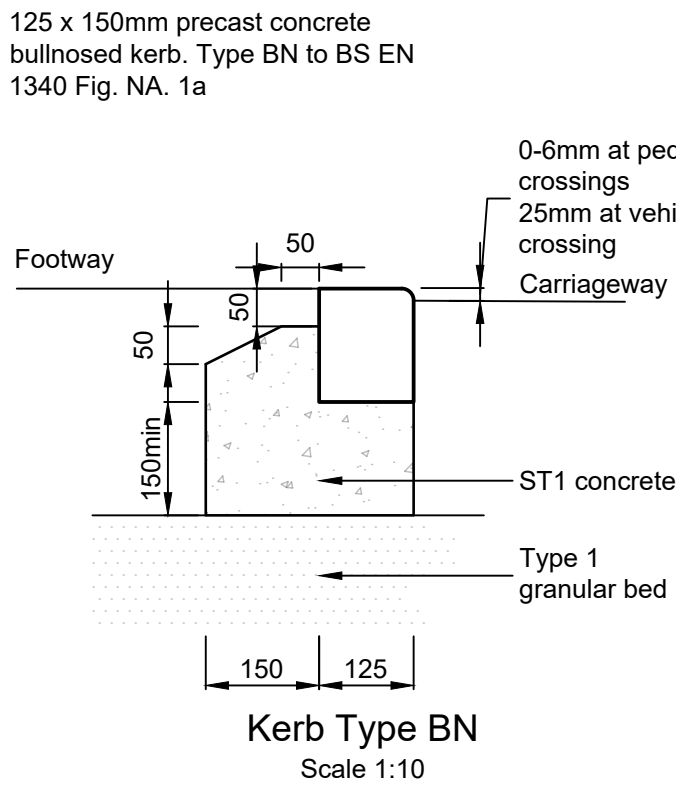
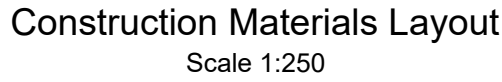
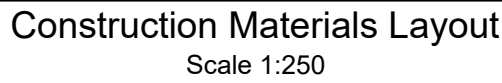
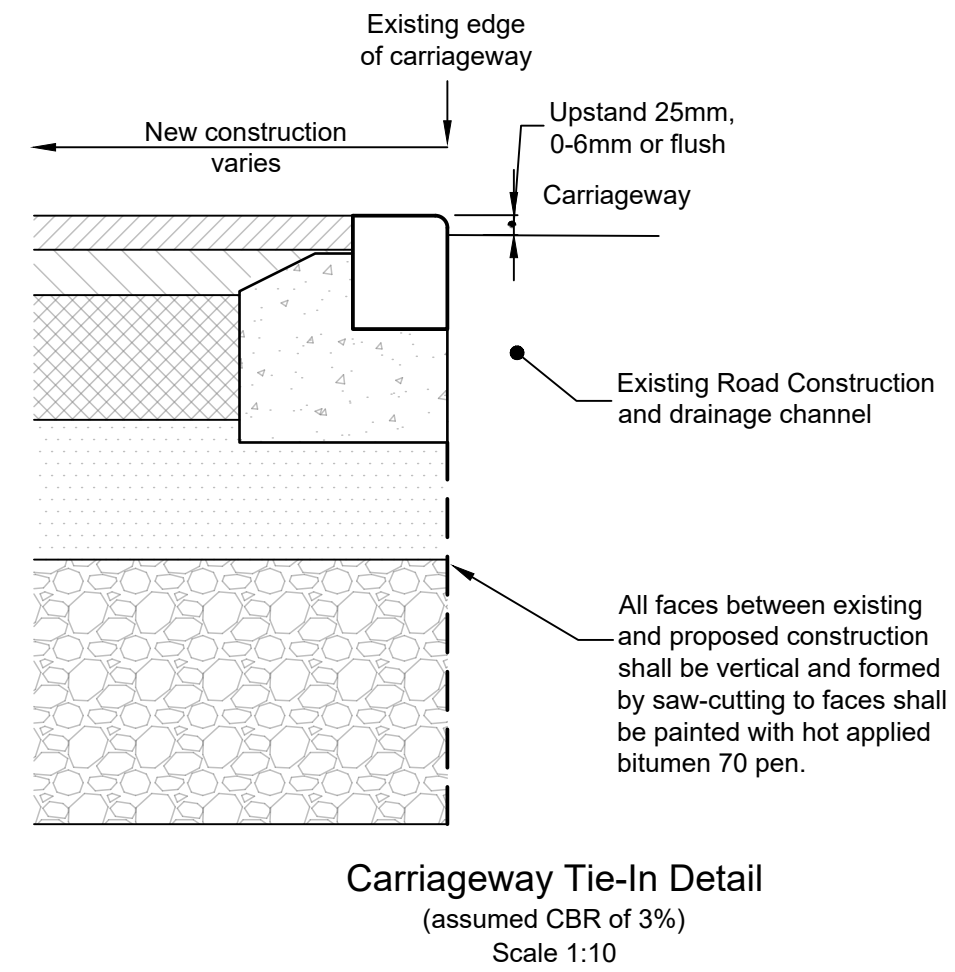
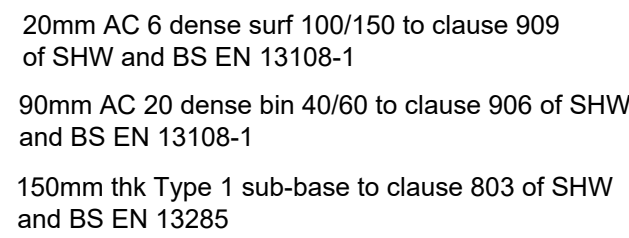


Capping layer (if required) shall be laid in accordance with Specification for highway Works
Materials to be Type 6F unless otherwise approved.
Surface course shall have 1.3mm surface texture.

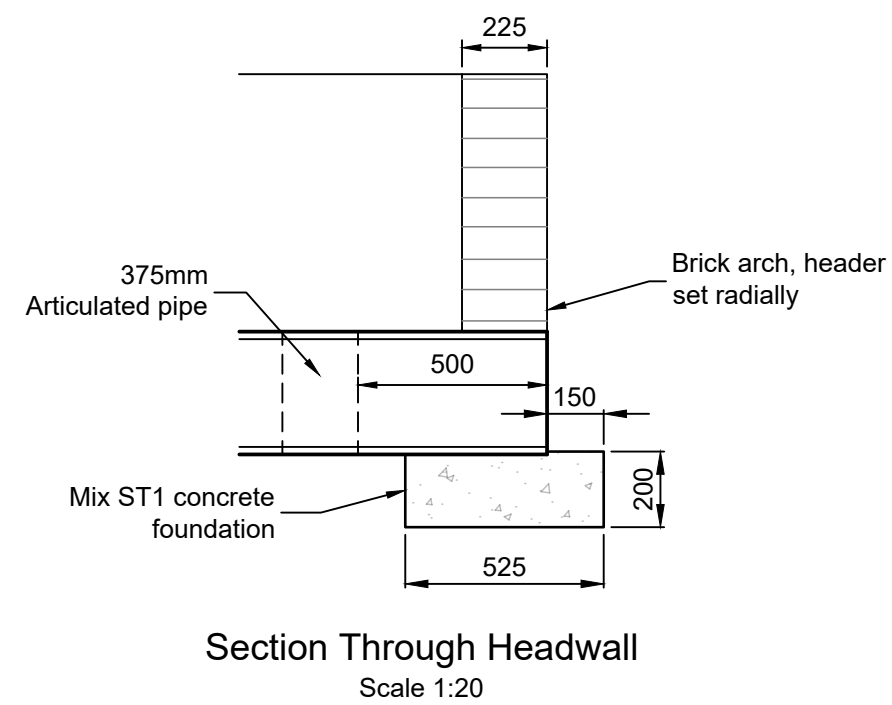

* There may be some circumstances where a sub-base only construction will not be acceptable in this category

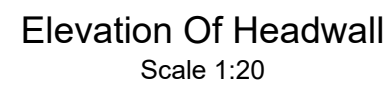

Cable covers or marker tape are to be used and located 250mm - 300mm directly above the cable at the discretion of the Overseeing Organisation or Highways Agency.