

EA/NRW Surface Water 30 Year Return Depth Map (1:10,000)

General
 Specified Site Specified Buffer(s) X Bearing Reference Point

Surface Water Depth

0 - 0.15m
 0.15 - 0.30m
 0.30 - 0.60m
 0.60 - 0.90m
 0.90 - 1.20m
 > 1.20m


Contours (height in metres)

Standard Contour 105 100 95
 Master Contour 105 100 95
 Spot Height *167.8
 MLW Mean Low Water
 MHW Mean High Water

Suitability

See the suitability map below
 National to county
 County to town
 Town to street
 Street to parcels of land
 Property

EA/NRW Suitability Map - Slice A

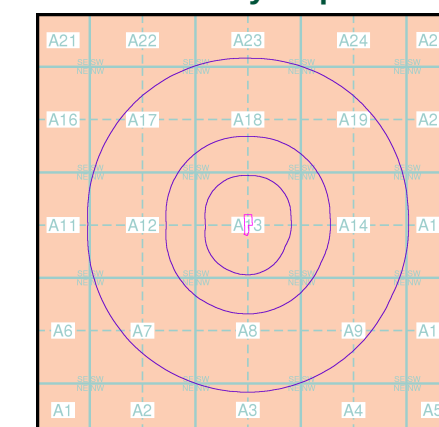

Order Details

Order Number: 404290909_1_1
 Customer Ref: A8131
 National Grid Reference: 503420, 103970
 Slice: A
 Site Area (Ha): 0.49
 Search Buffer (m): 1000

Site Details

Westholme Nursery, Toddington Lane, Littlehampton, BN17 7PP



EA/NRW Surface Water 100 Year Return Depth Map

General

 Specified Site
  Specified Buffer(s)
  Bearing Reference Point

Surface Water Depth

- 0 - 0.15m
- 0.15 - 0.30m
- 0.30 - 0.60m
- 0.60 - 0.90m
- 0.90 - 1.20m
- > 1.20m

Contours (height in metres)

Standard Contour  105
 Master Contour  100
 Spot Height  *167.8


 Mean Low Water
 Mean High Water

Suitability

See the suitability map below

- National to county
- County to town
- Town to street
- Street to parcels of land
- Property

EA/NRW Suitability Map - Slice A

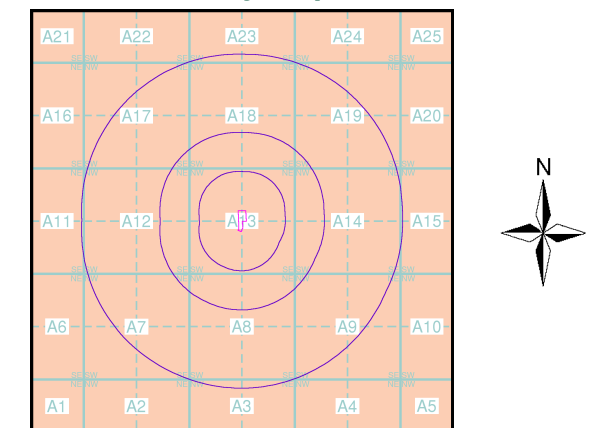


Order Details

Order Number: 404290909_1_1
 Customer Ref: A8131
 National Grid Reference: 503420, 103970
 Slice: A
 Site Area (Ha): 0.49
 Search Buffer (m): 1000

Site Details

Westholme Nursery, Toddington Lane, Littlehampton, BN17 7PP

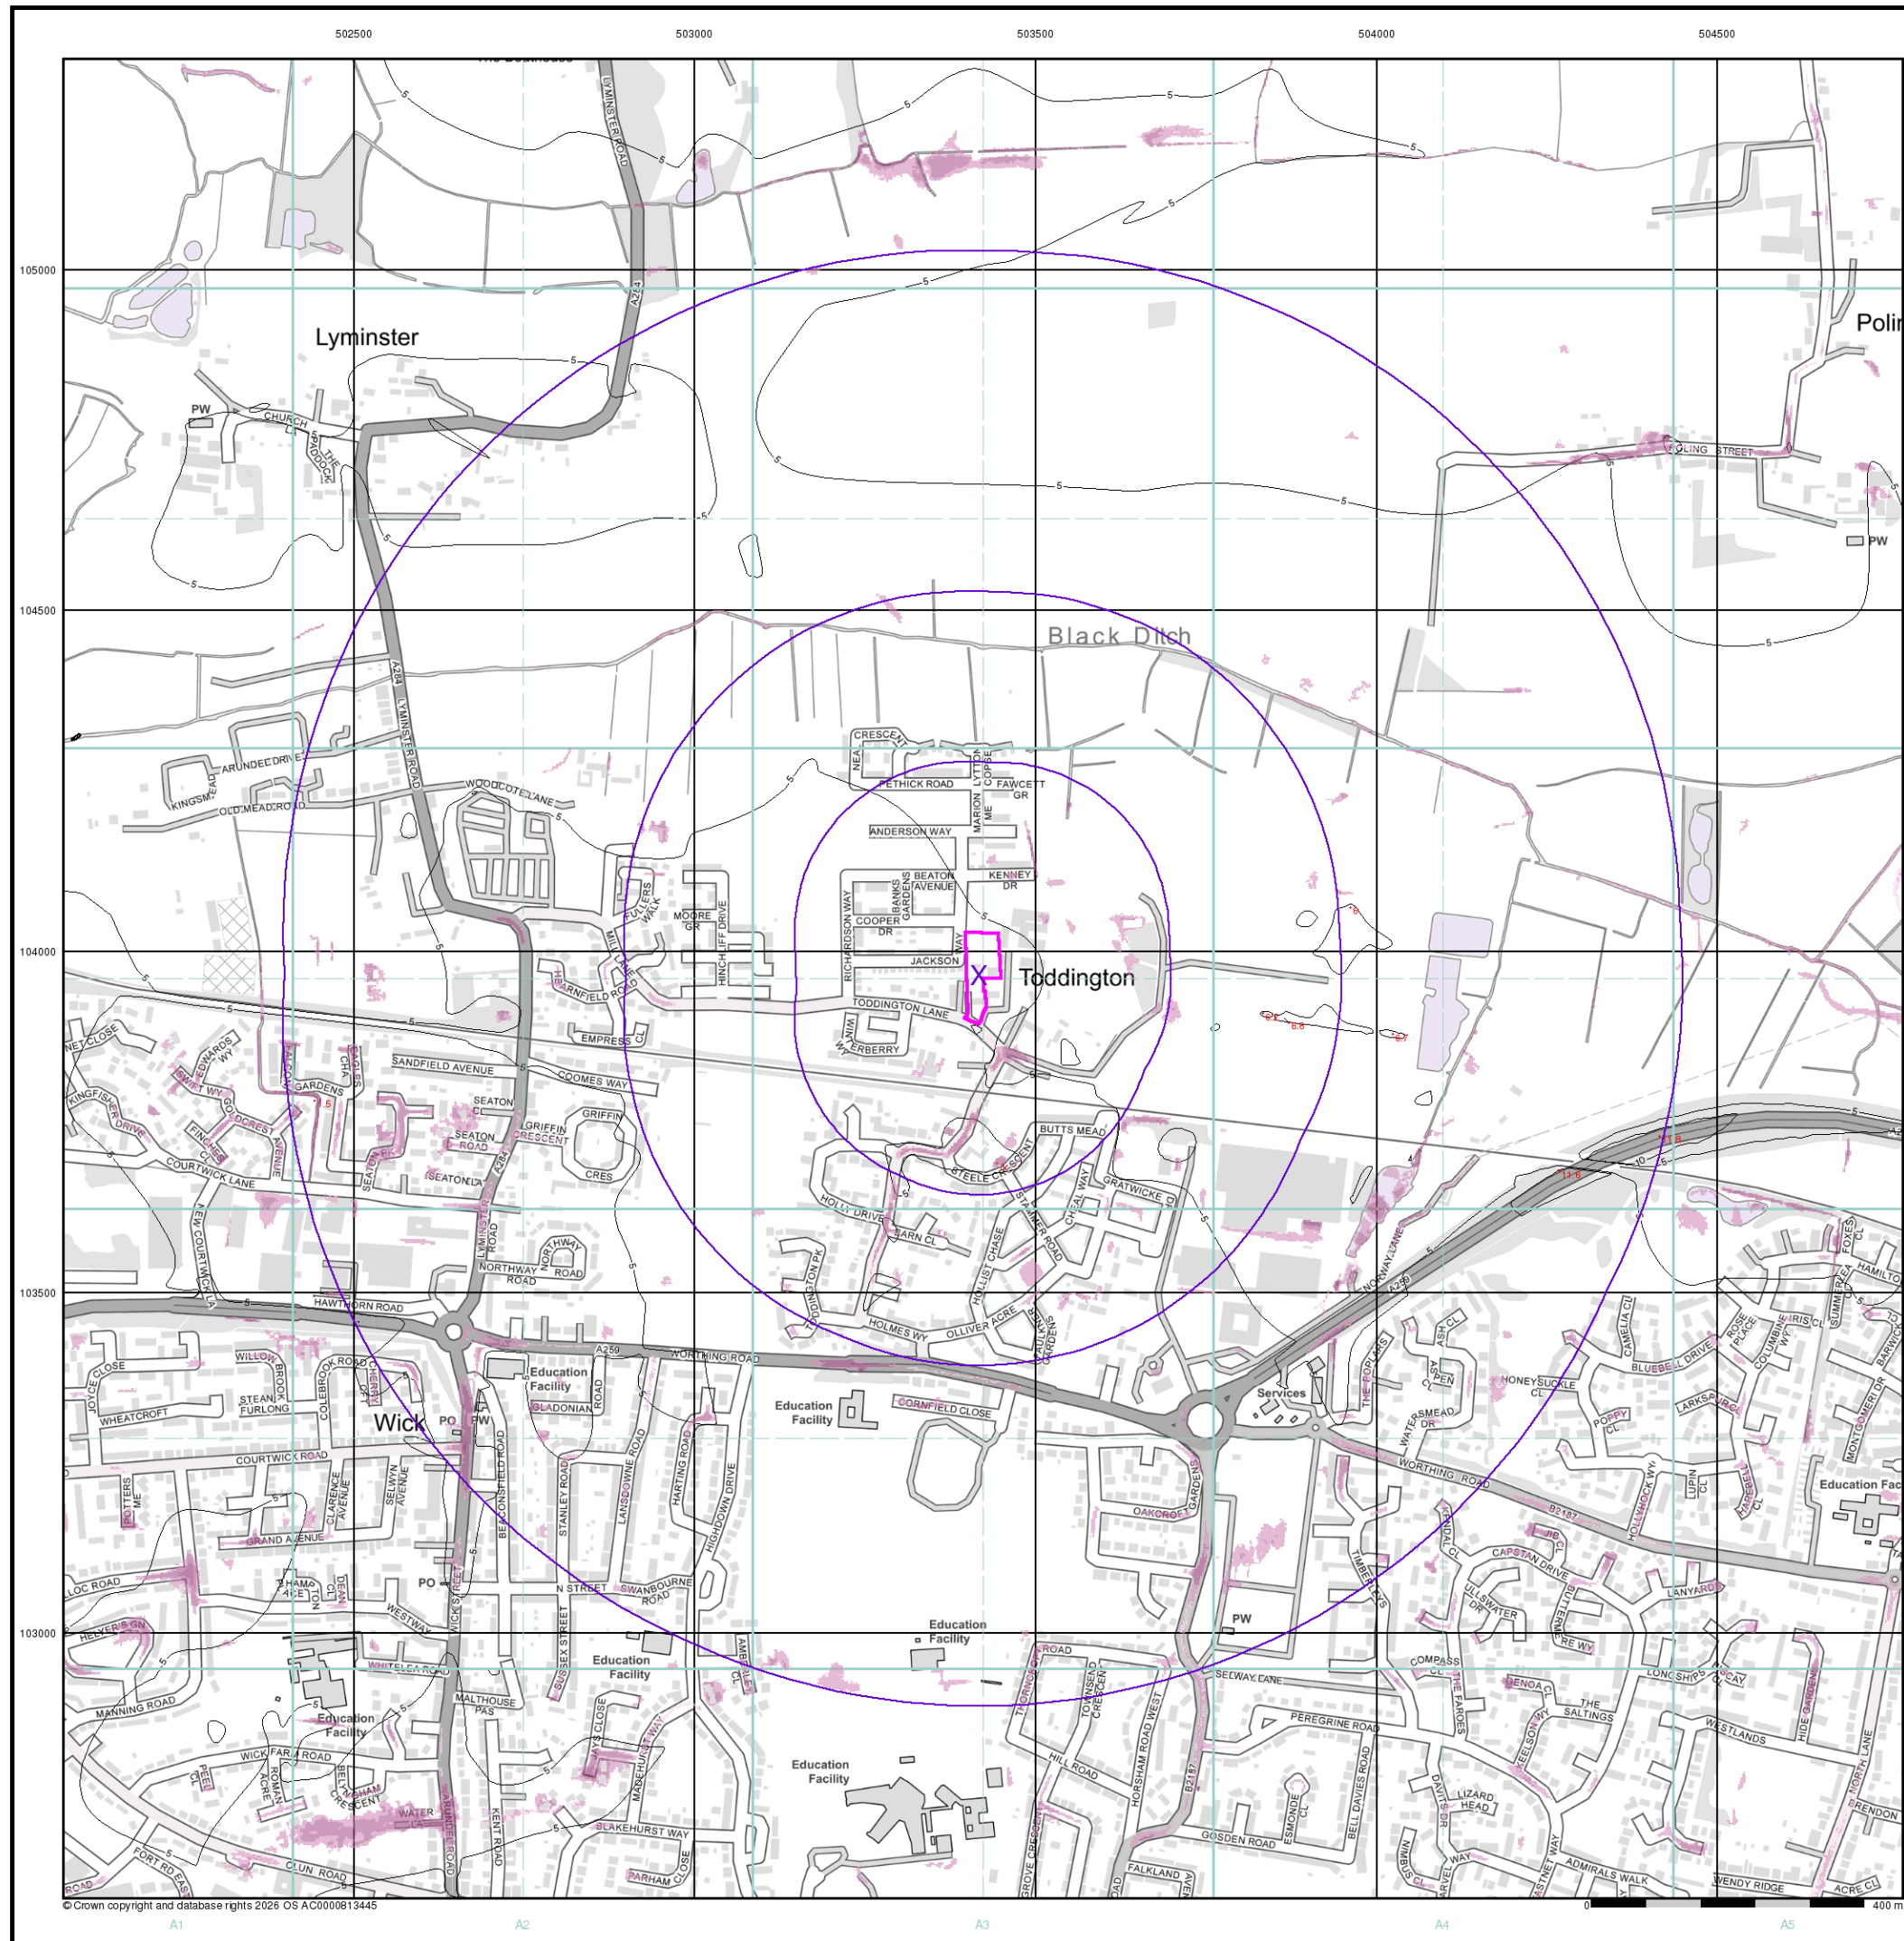

EA/NRW Surface Water 1000 Year Return Depth Map (1:10,000)

General
 Specified Site Specified Buffer(s) X Bearing Reference Point

Surface Water Depth

0 - 0.15m
 0.15 - 0.30m
 0.30 - 0.60m
 0.60 - 0.90m
 0.90 - 1.20m
 > 1.20m


Contours (height in metres)

Standard Contour 105 100 95
 Master Contour 105 100 95
 Spot Height *167.8
 MLW Mean Low Water
 MHW Mean High Water

Suitability

See the suitability map below
 National to county
 County to town
 Town to street
 Street to parcels of land
 Property

EA/NRW Suitability Map - Slice A

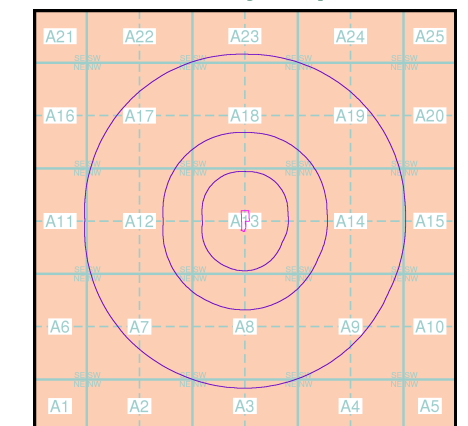


Order Details


Order Number: 404290909_1_1
 Customer Ref: A8131
 National Grid Reference: 503420, 103970
 Slice: A
 Site Area (Ha): 0.49
 Search Buffer (m): 1000

Site Details


Westholme Nursery, Toddington Lane, Littlehampton, BN17 7PP

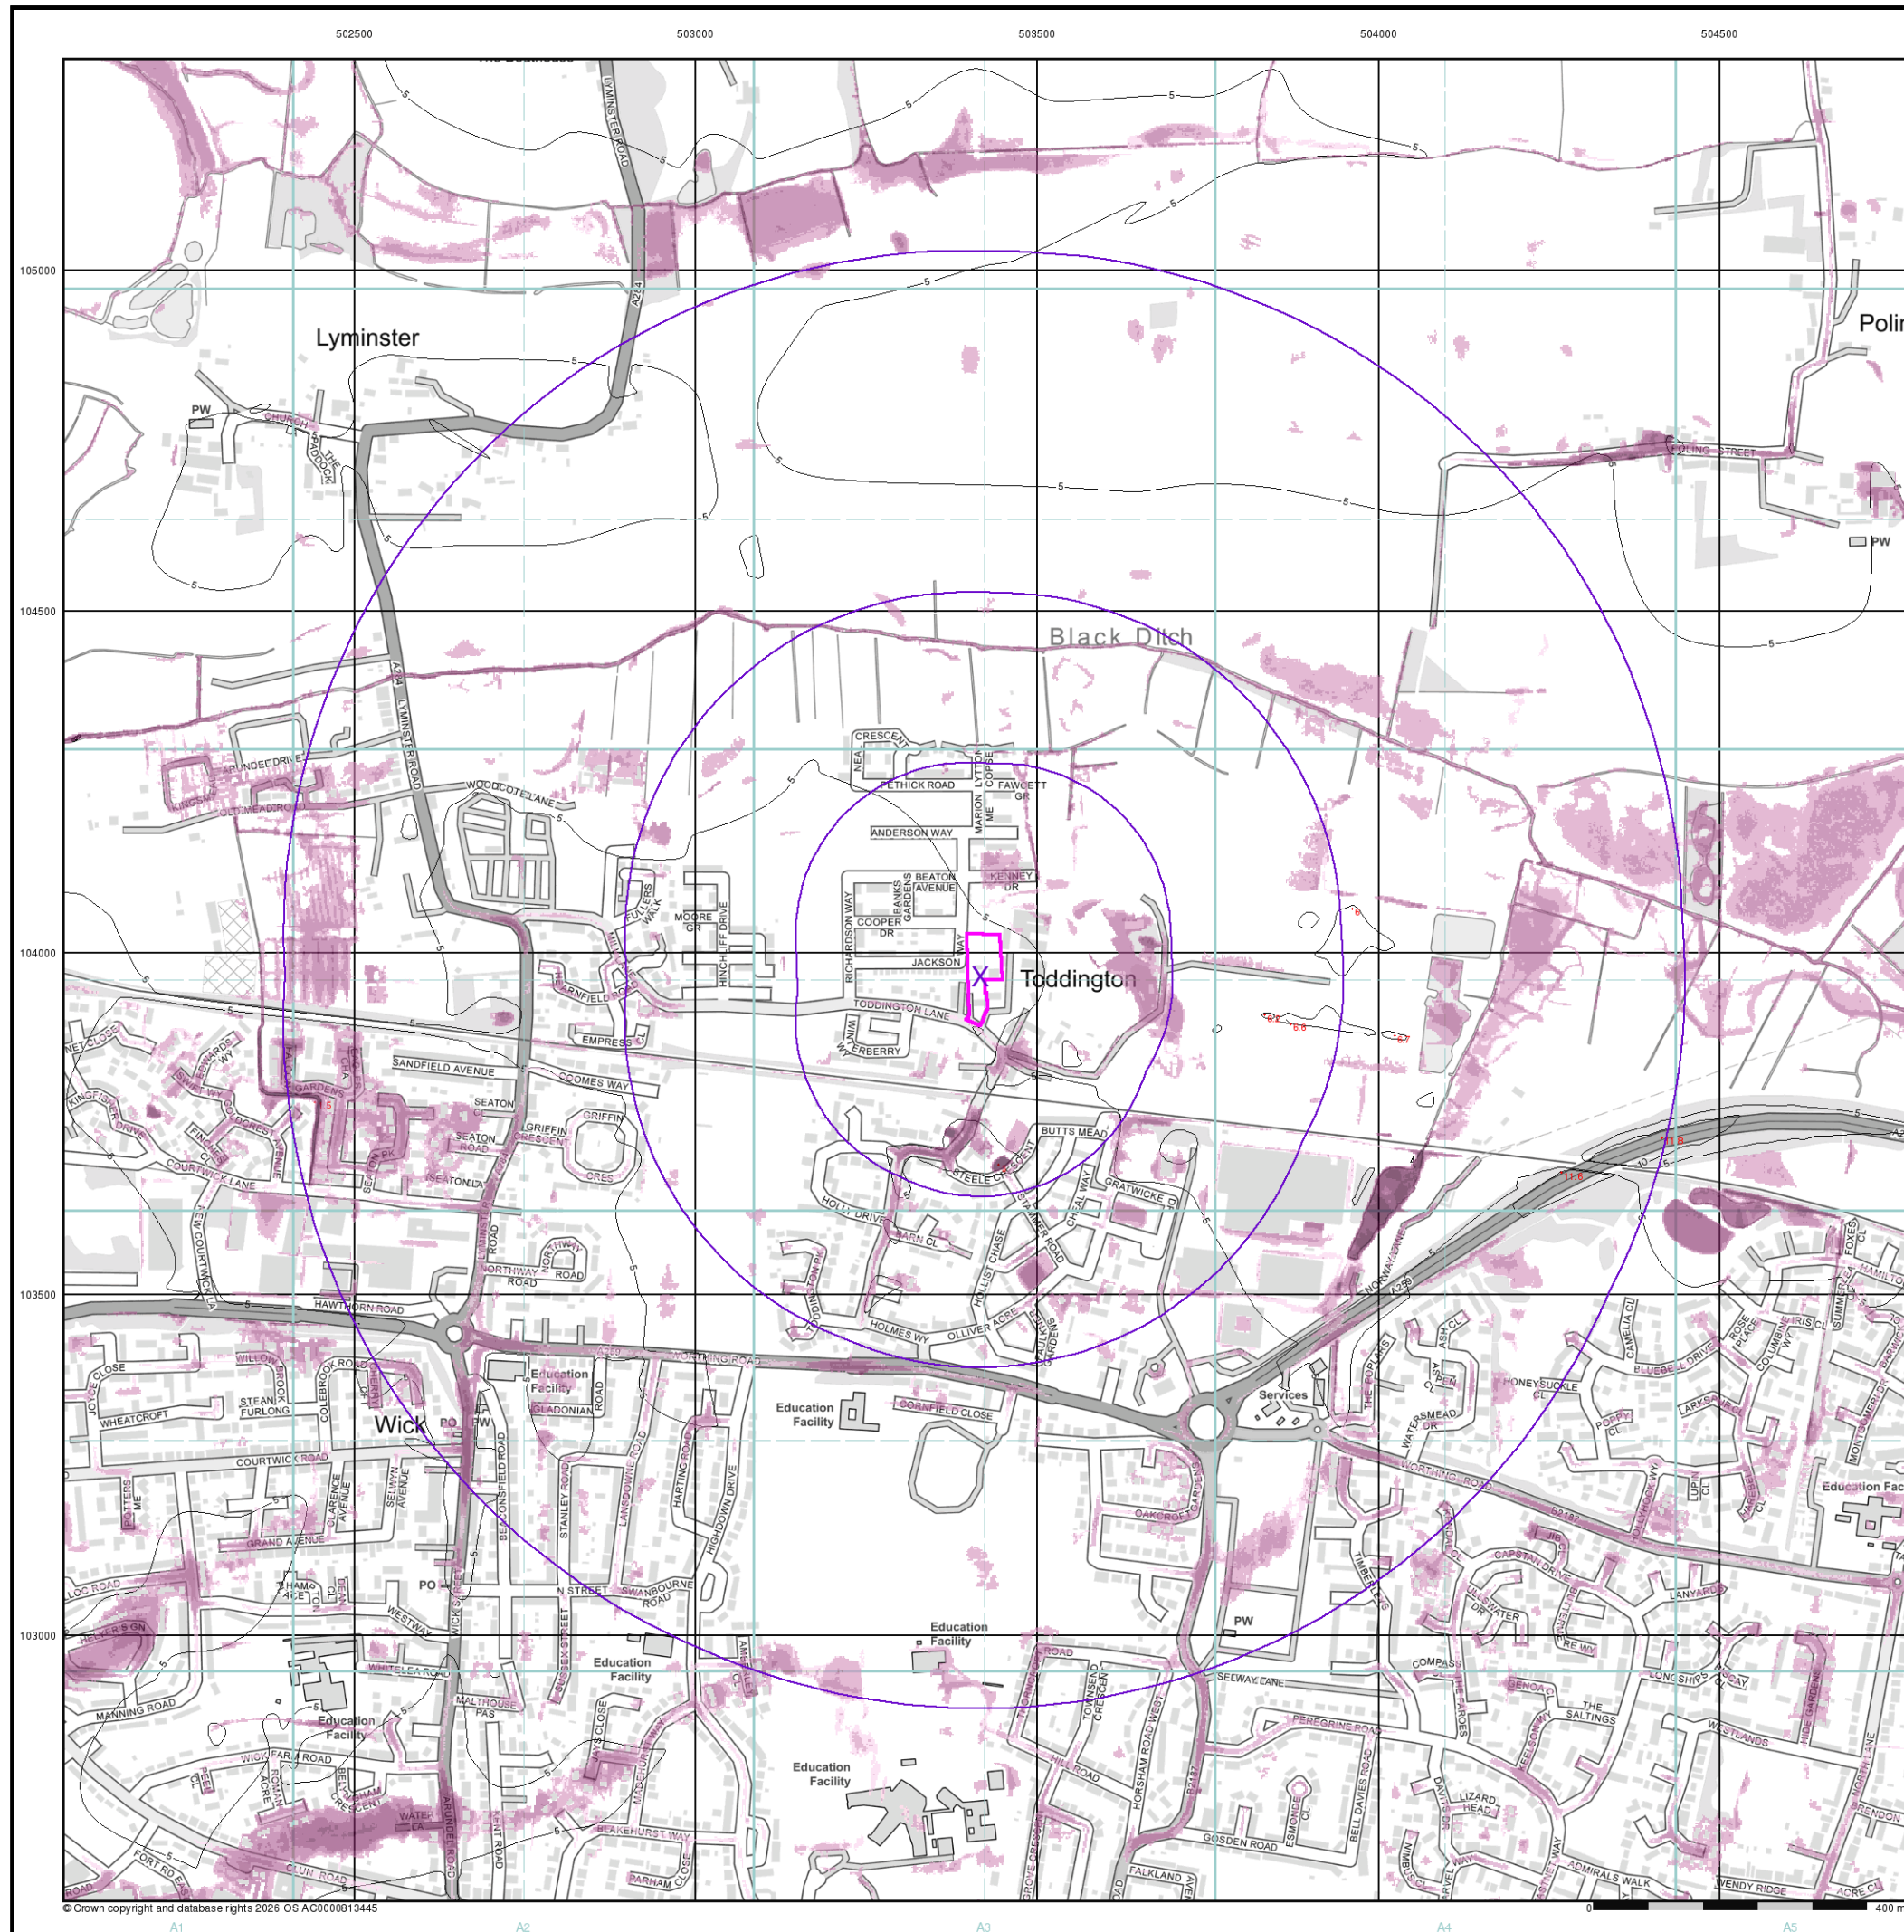

EA/NRW Surface Water 30 Year Return Velocity and Flow Direction Map (1:10,000)

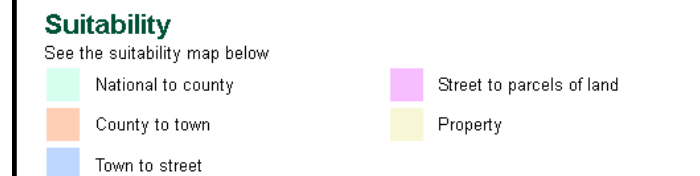

EA/NRW Suitability Map - Slice A

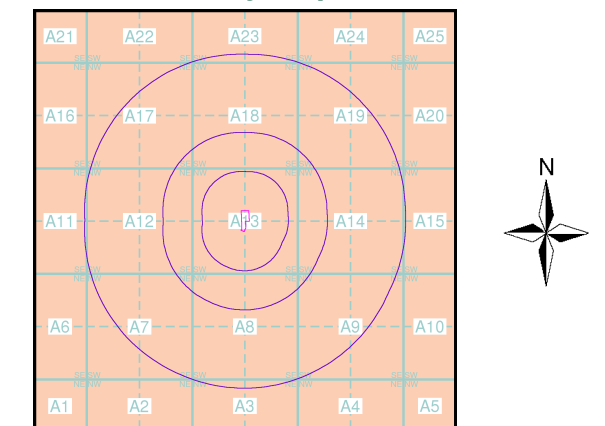


Order Details


Order Number: 404290909_1_1
 Customer Ref: A8131
 National Grid Reference: 503420, 103970
 Slice: A
 Site Area (Ha): 0.49
 Search Buffer (m): 1000

Site Details


Westholme Nursery, Toddington Lane, Littlehampton, BN17 7PP

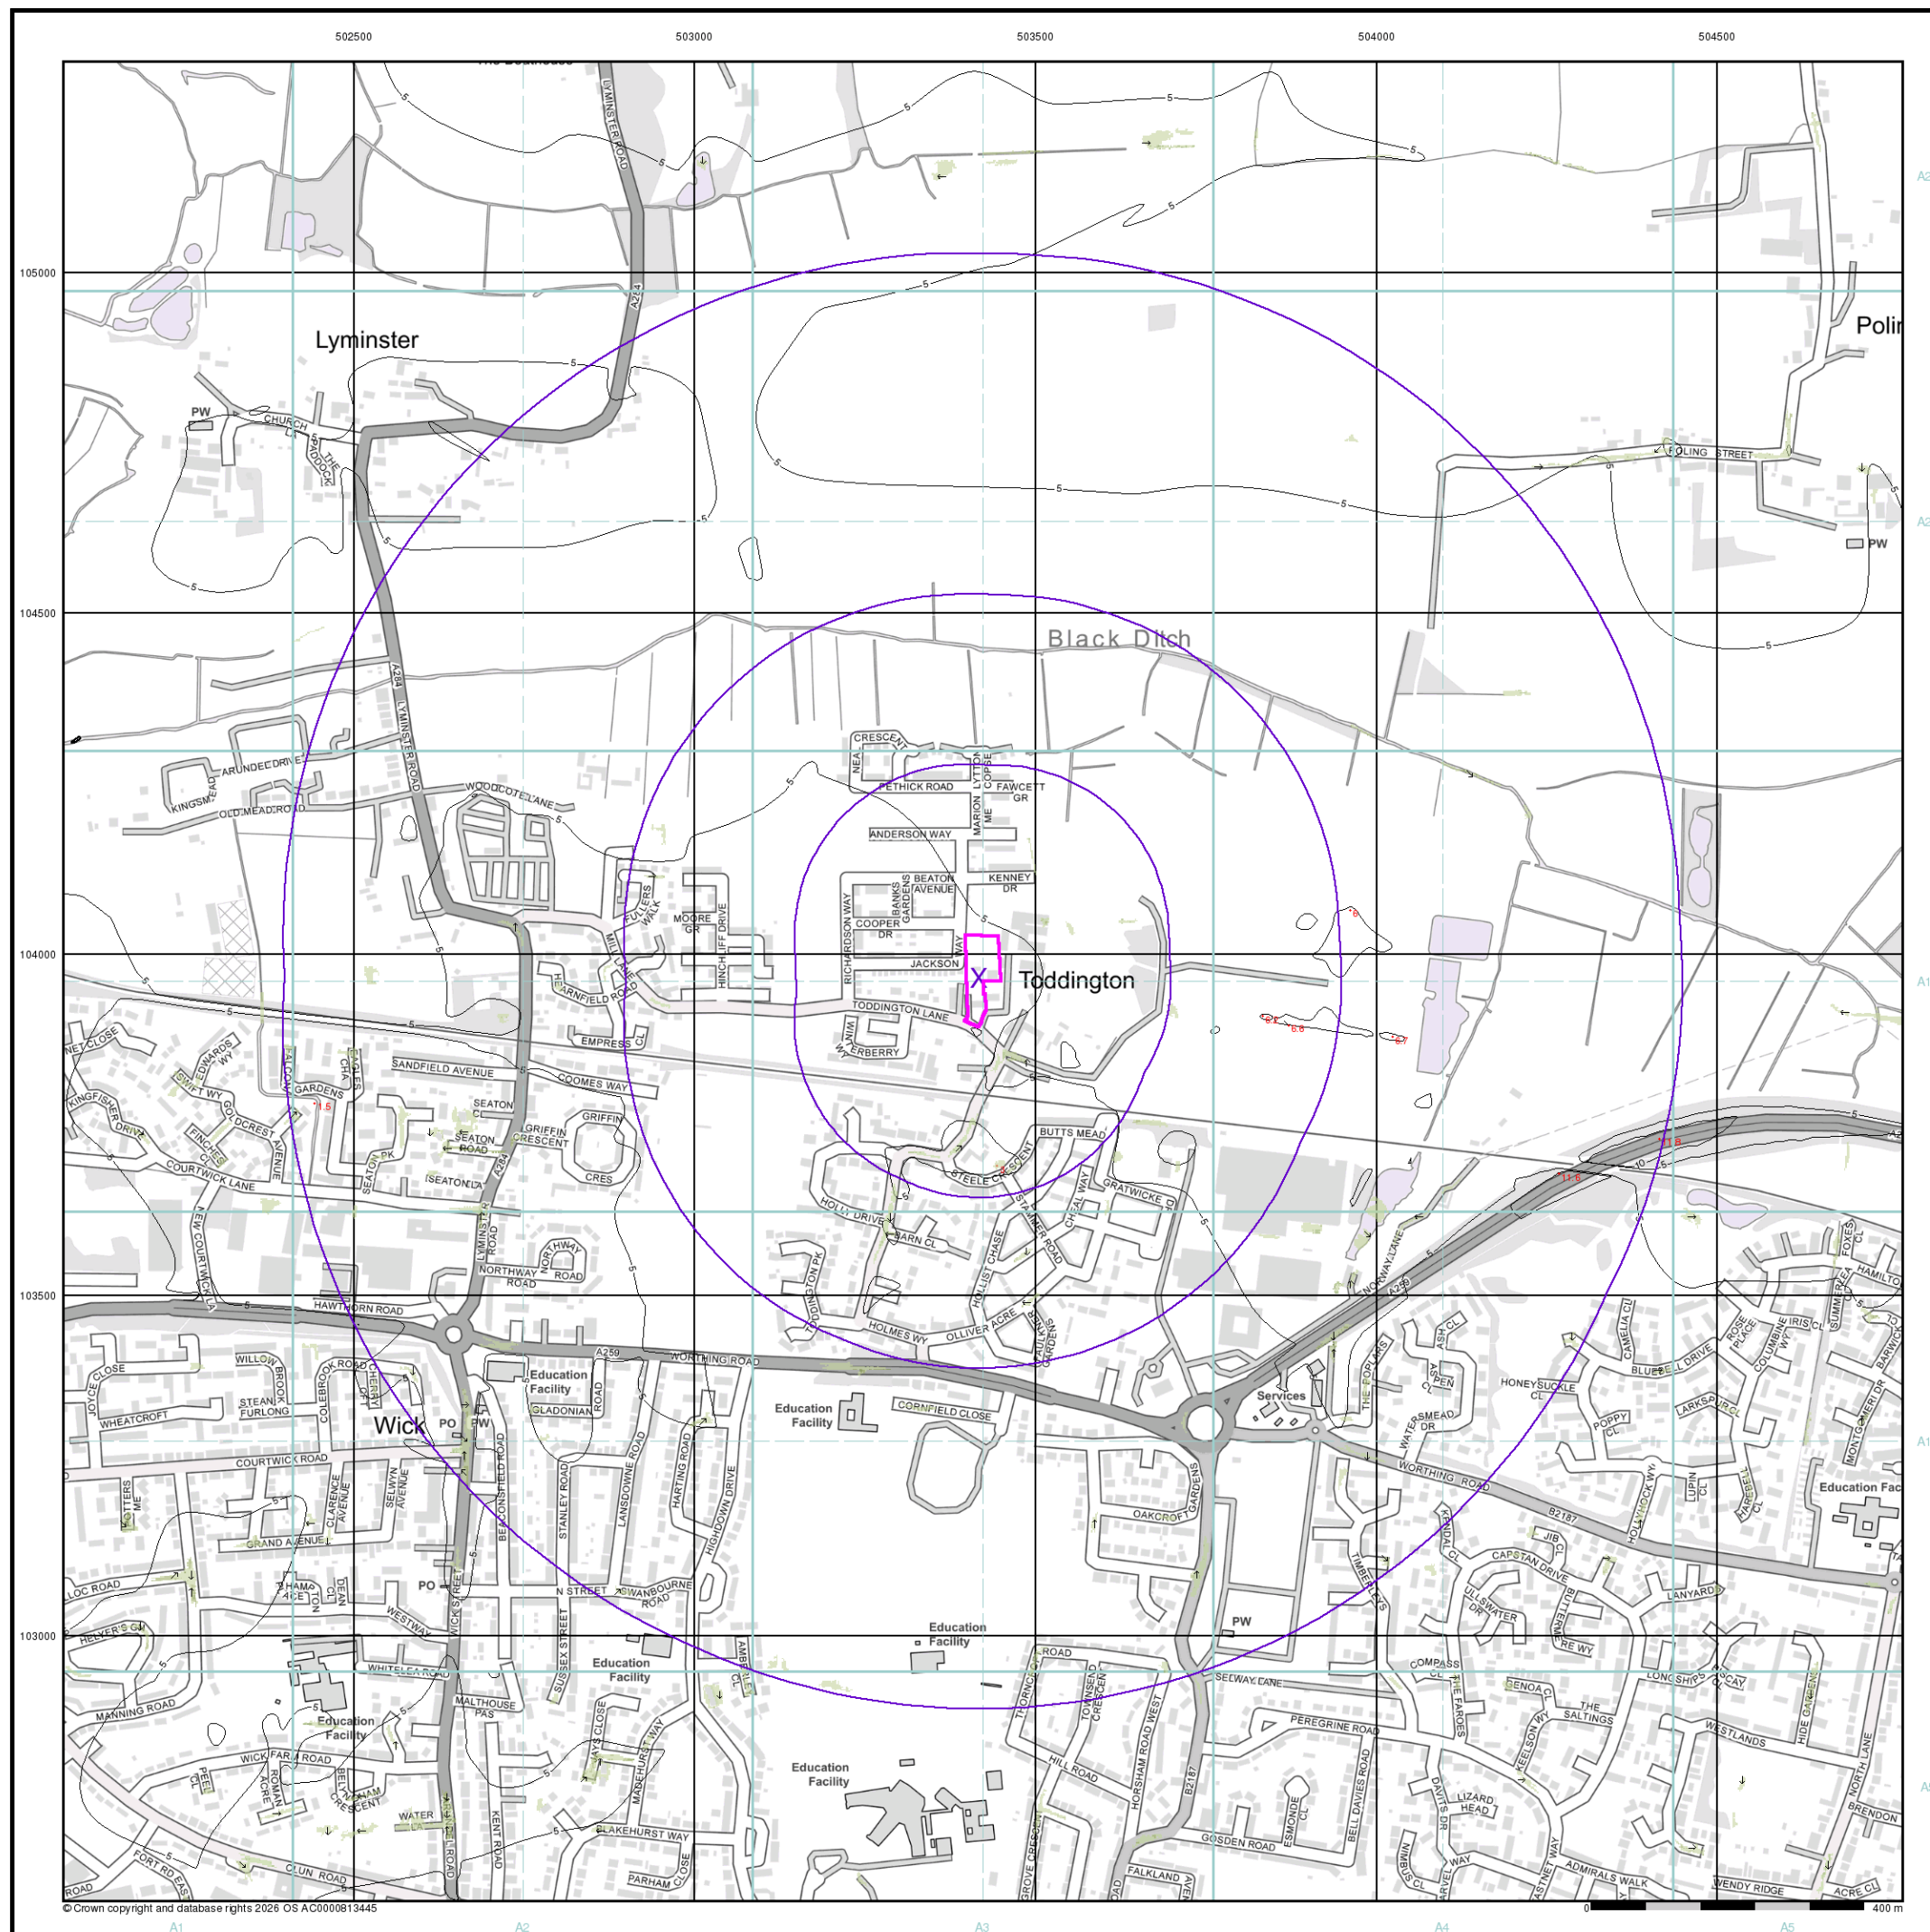

EA/NRW Surface Water 100 Year Return Velocity and Flow Direction Map (1:10,000)

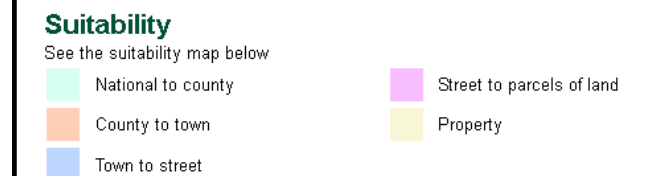

EA/NRW Suitability Map - Slice A

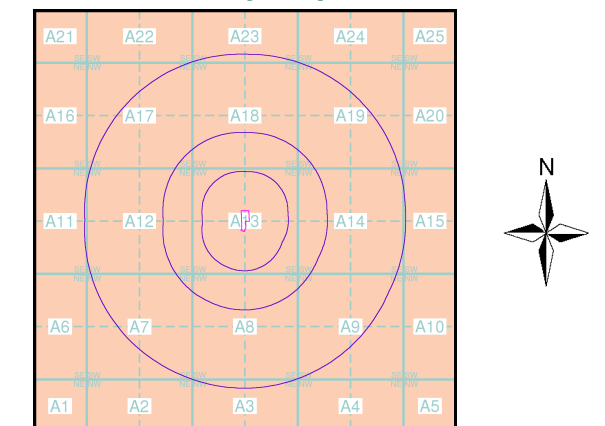


Order Details



Order Number: 404290909_1_1
 Customer Ref: A8131
 National Grid Reference: 503420, 103970
 Slice: A
 Site Area (Ha): 0.49
 Search Buffer (m): 1000

Site Details


Westholme Nursery, Toddington Lane, Littlehampton, BN17 7PP

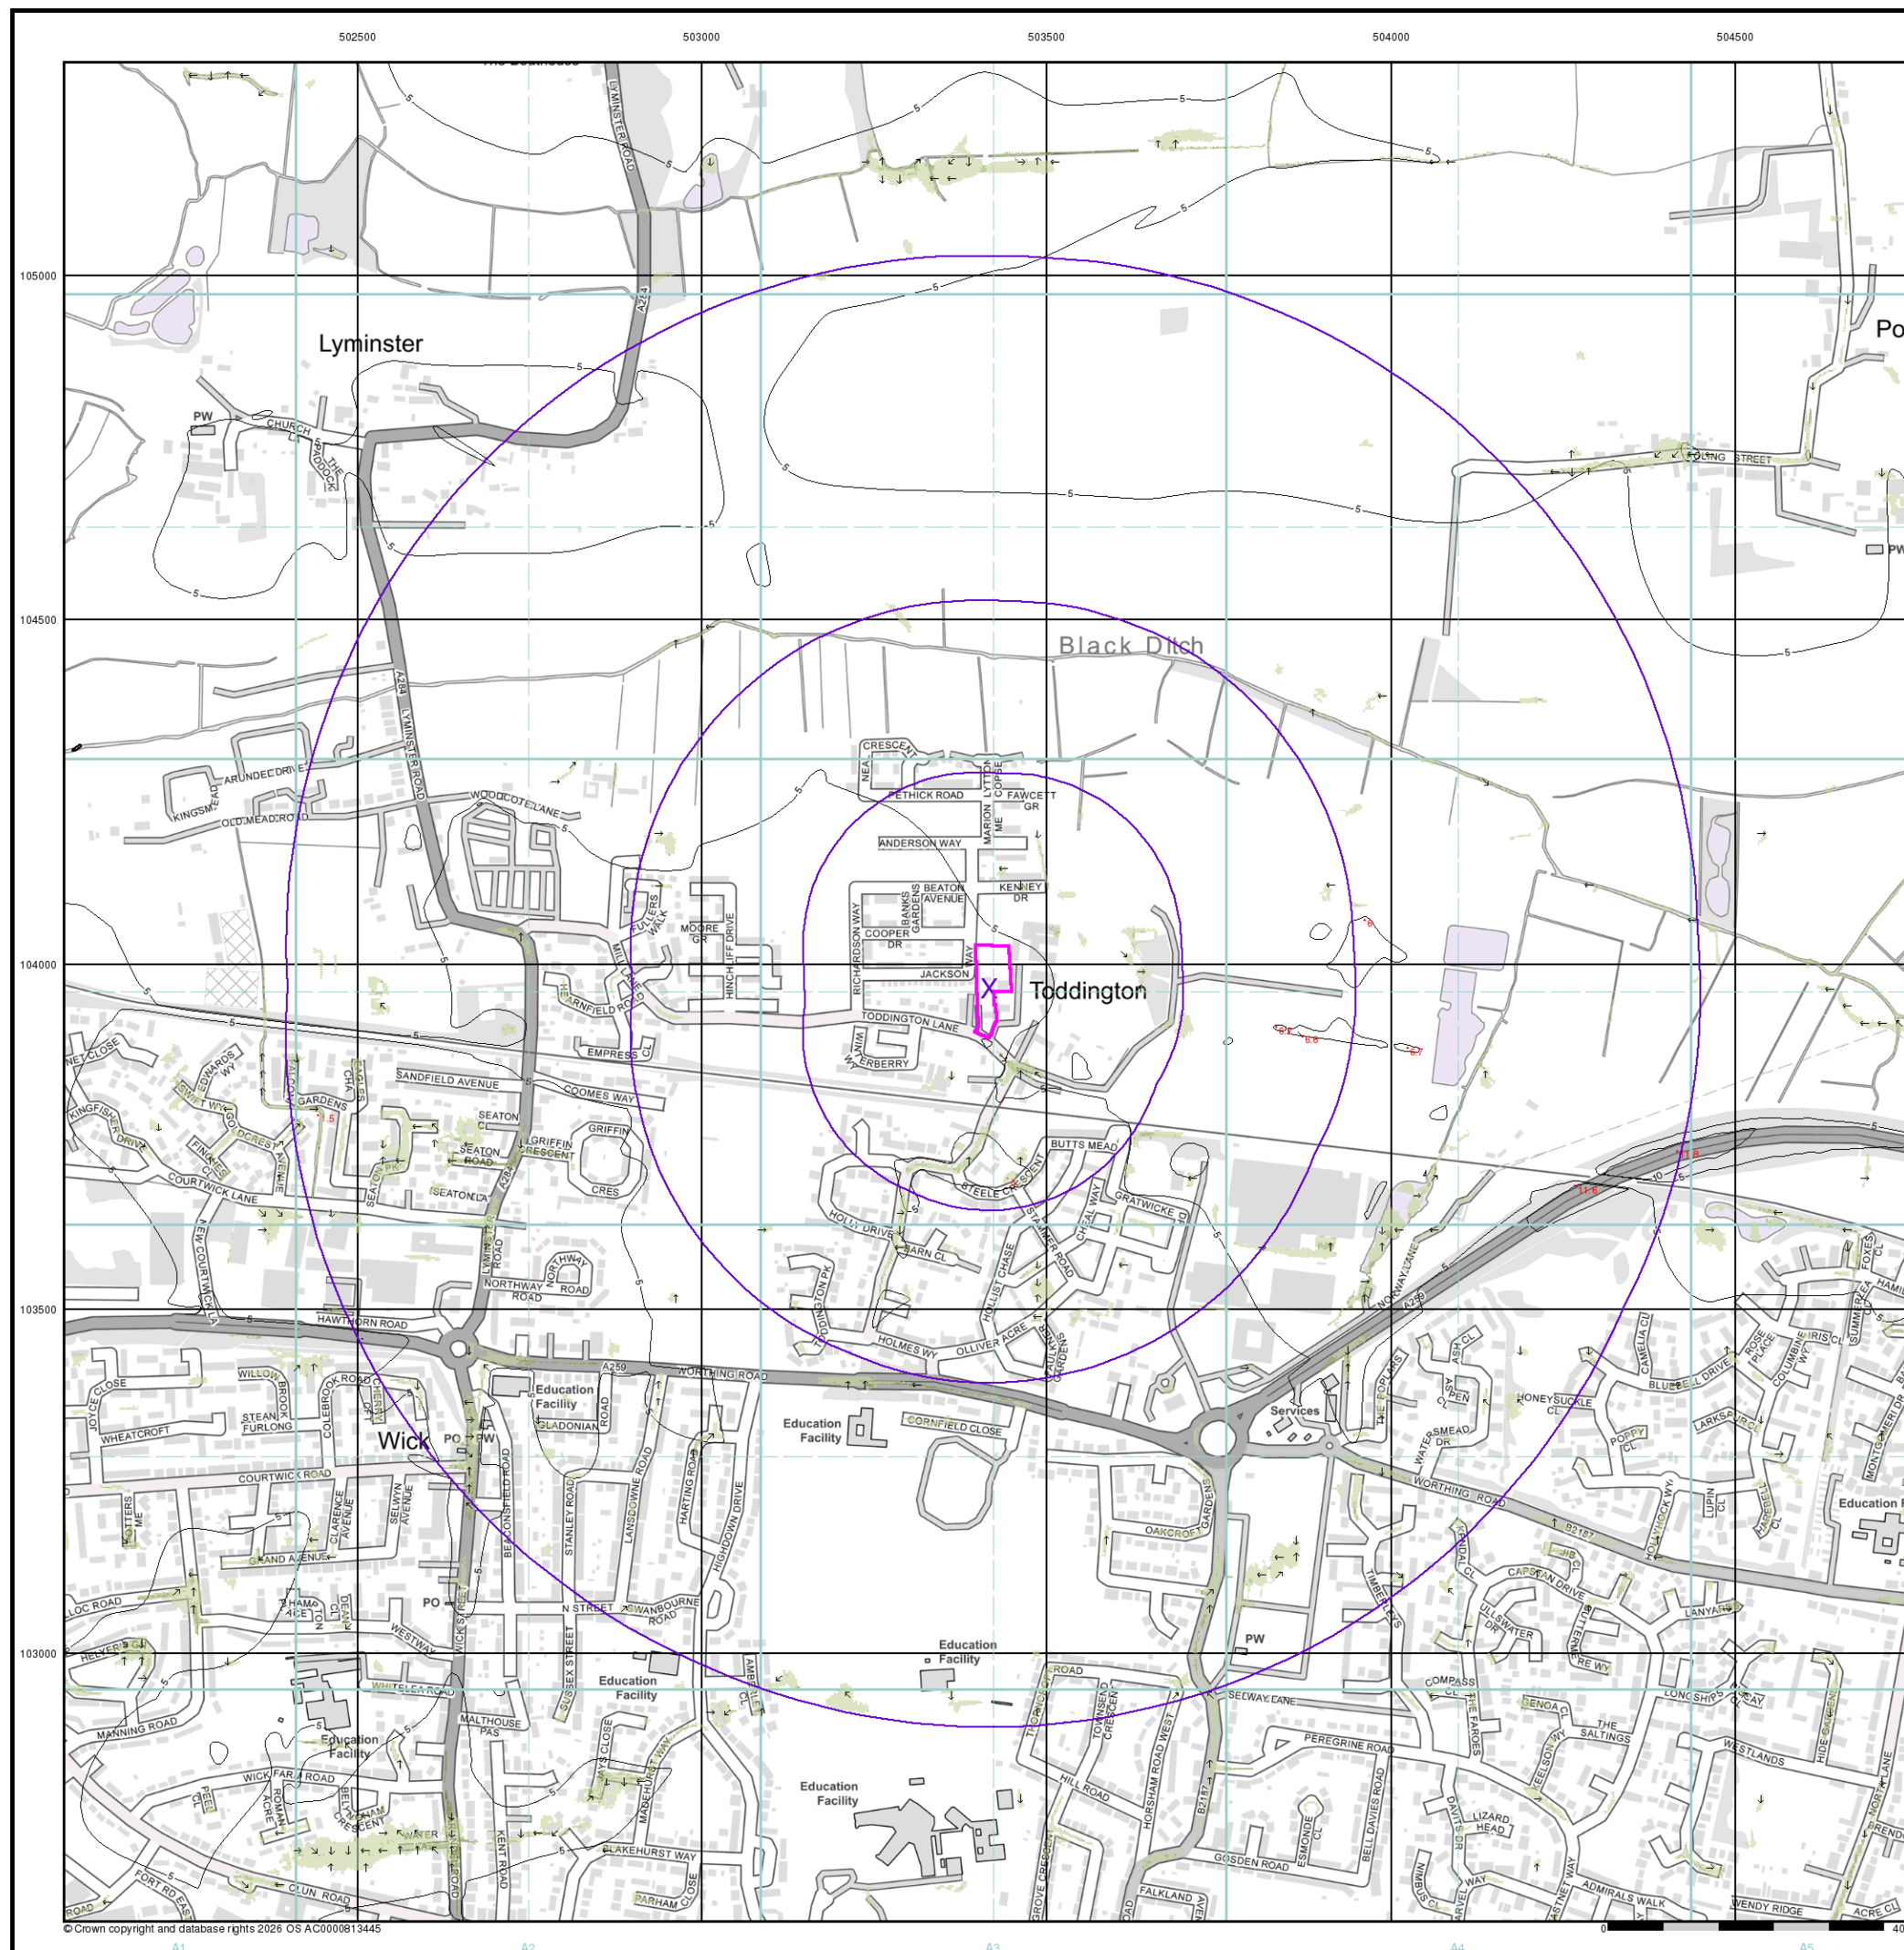

EA/NRW Surface Water 1000 Year Return Velocity and Flow Direction Map (1:10,000)

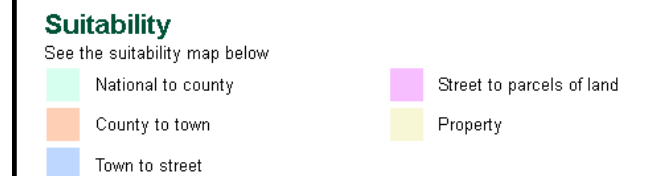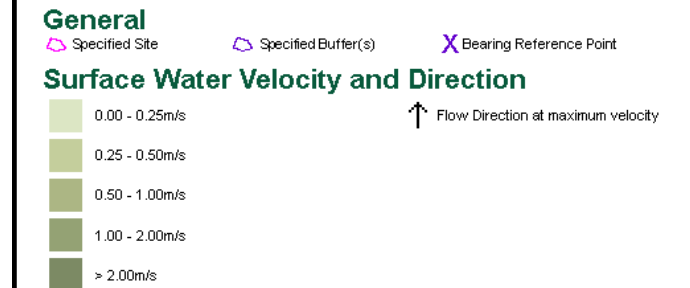

EA/NRW Suitability Map - Slice A

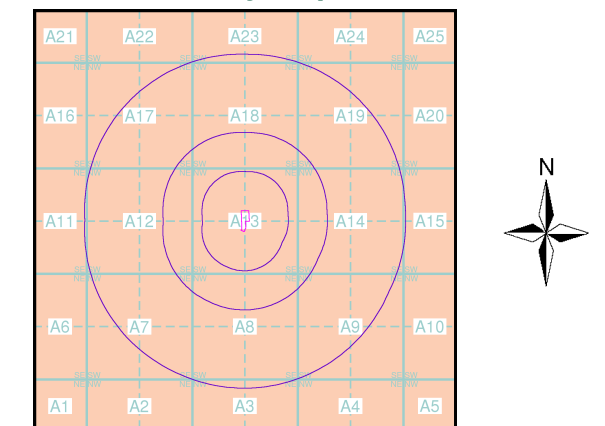


Order Details

Order Number: 404290909_1_1
 Customer Ref: A8131
 National Grid Reference: 503420, 103970
 Slice: A
 Site Area (Ha): 0.49
 Search Buffer (m): 1000

Site Details

Westholme Nursery, Toddington Lane, Littlehampton, BN17 7PP

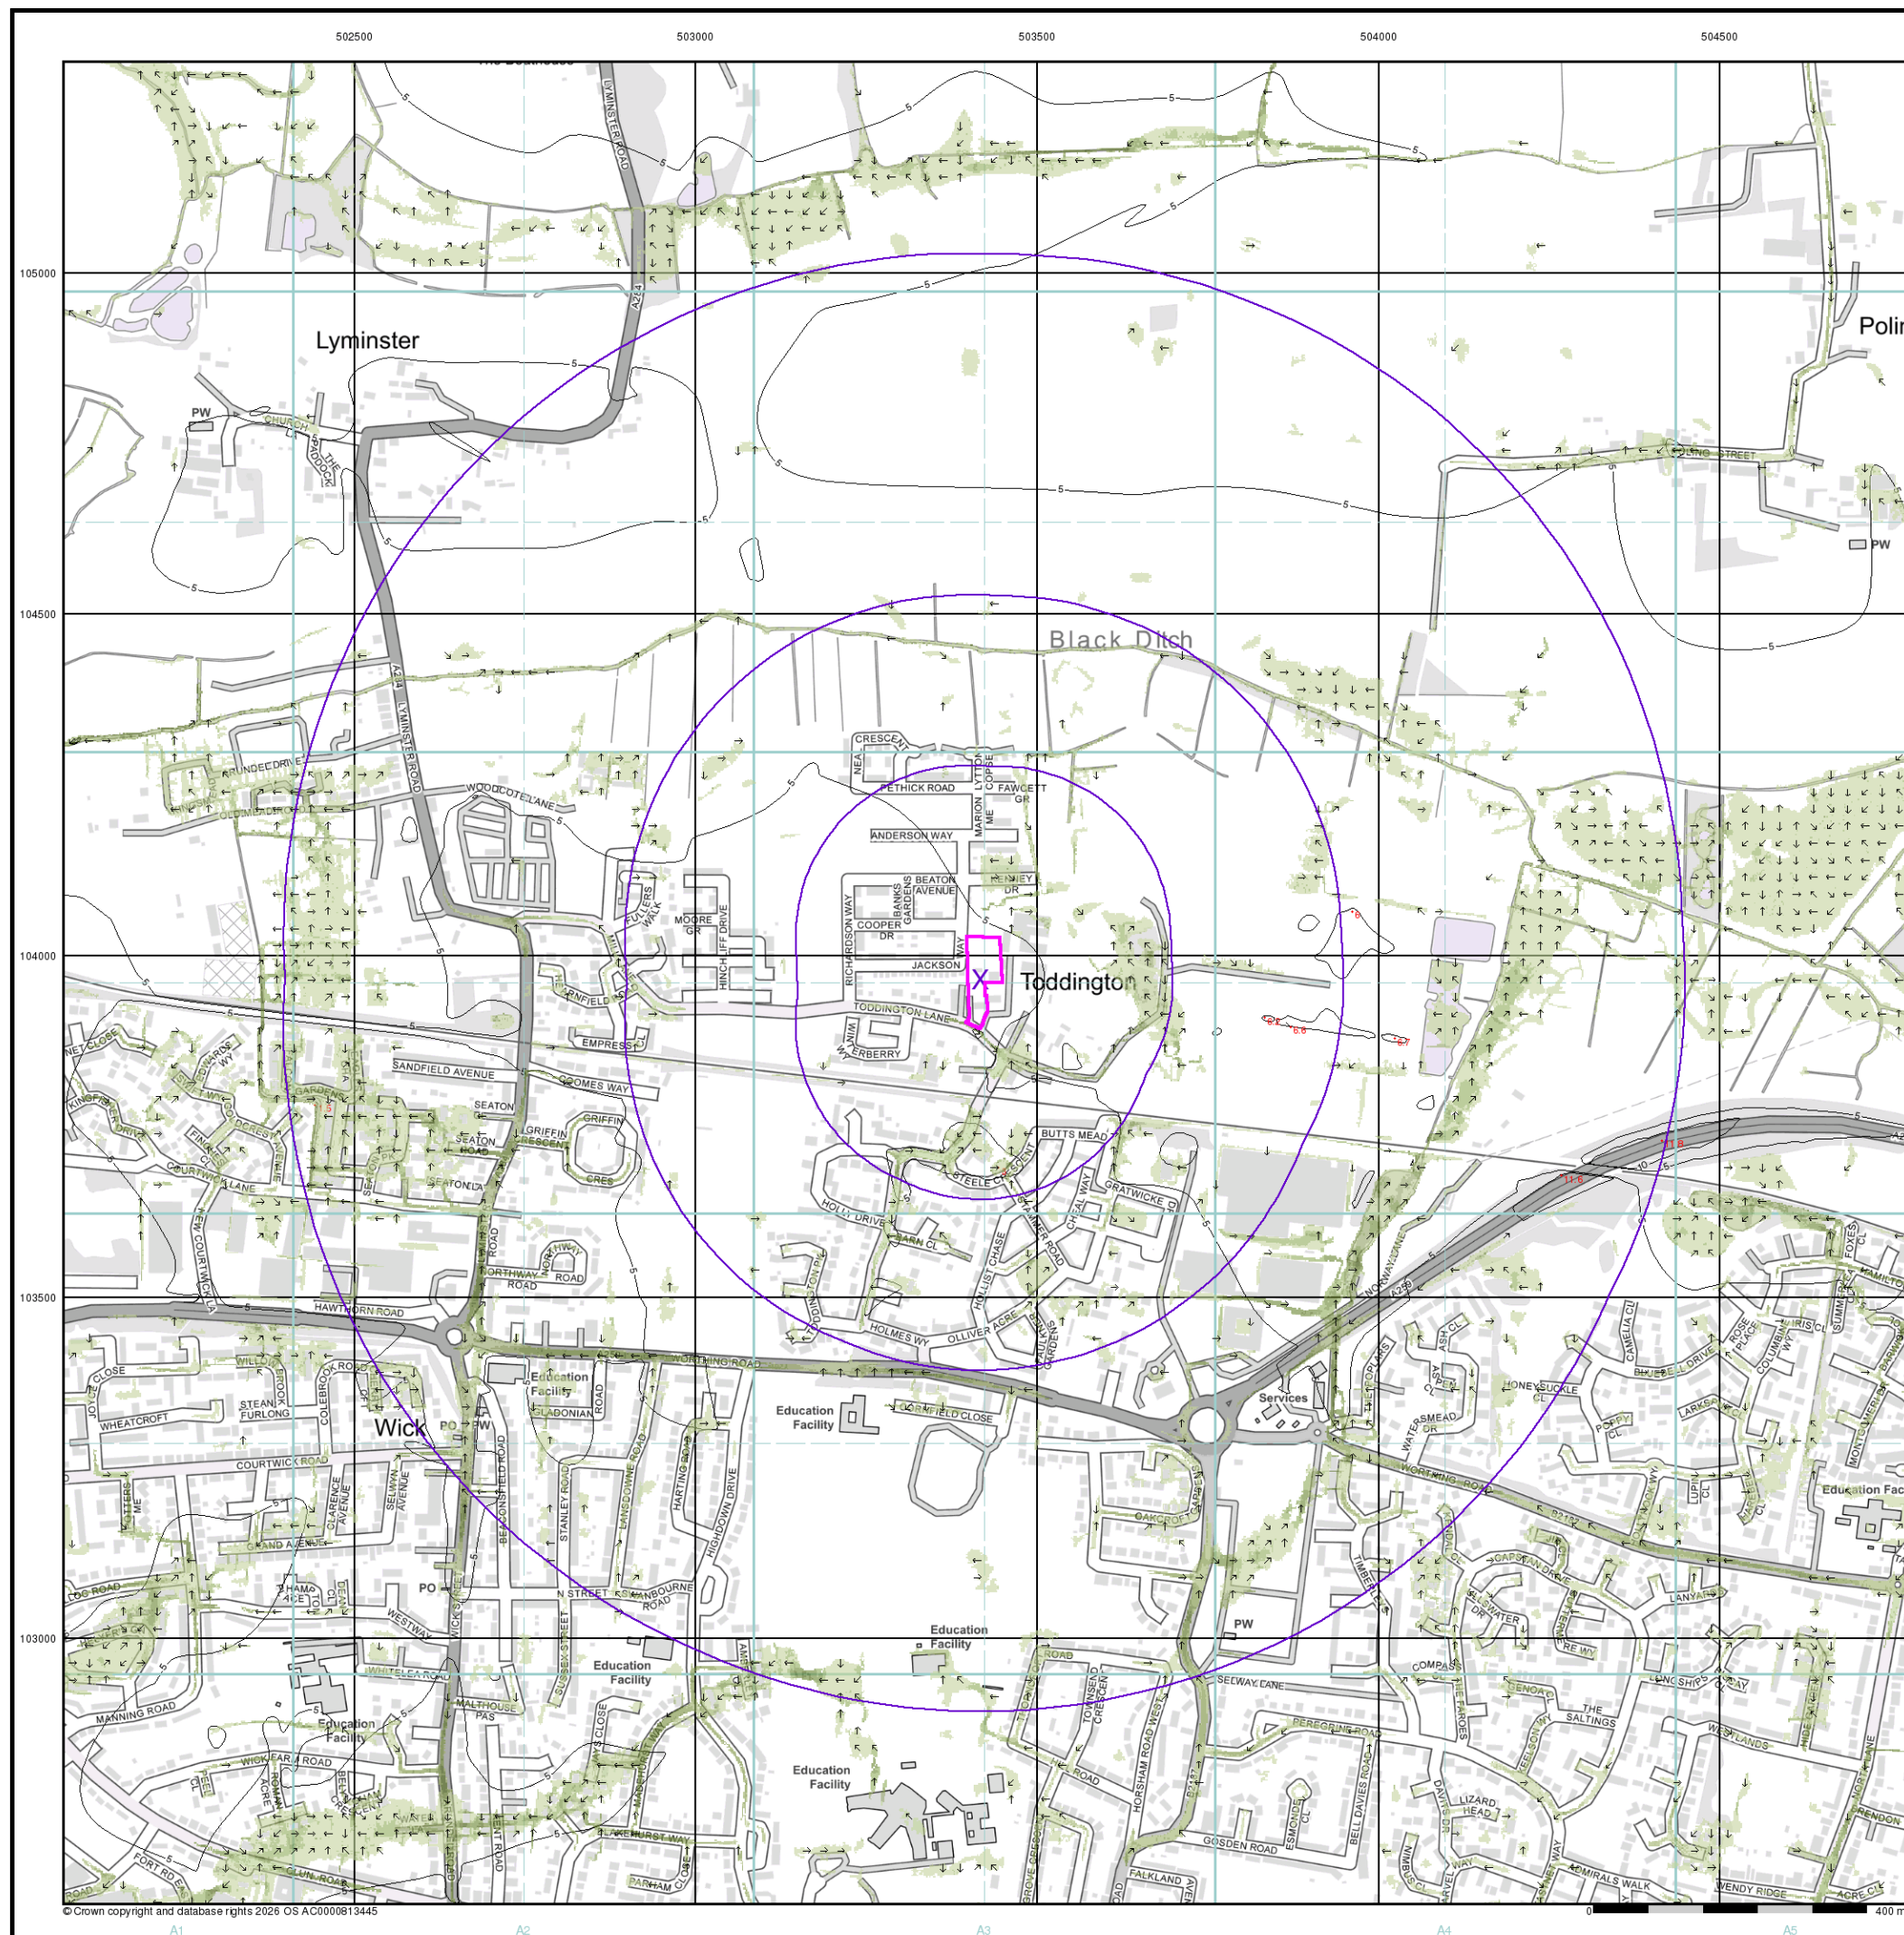

EA/NRW Surface Water 30 Year Return Hazard Rating Map (1:10,000)

General
 Specified Site Specified Buffer(s) X Bearing Reference Point

Surface Water Hazard Rating

Low (0.5 – 0.75)
 Moderate (0.75 – 1.25)
 Significant (1.25 – 2.0)
 Extreme (>2.0)


Contours (height in metres)

Standard Contour 105 100 95
 Master Contour
 Spot Height 167.8
 MLW Mean Low Water
 MHW Mean High Water

Suitability

See the suitability map below
 National to county
 County to town
 Town to street
 Street to parcels of land
 Property

EA/NRW Suitability Map - Slice A

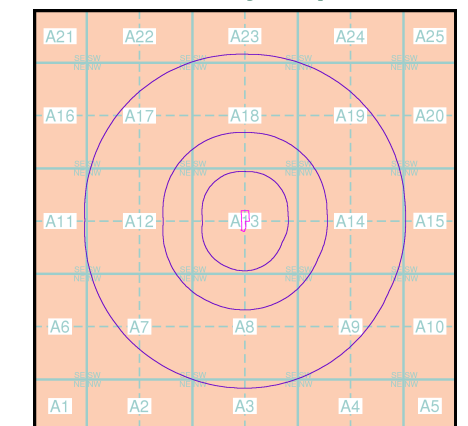


Order Details

Order Number: 404290909_1_1
 Customer Ref: A8131
 National Grid Reference: 503420, 103970
 Slice: A
 Site Area (Ha): 0.49
 Search Buffer (m): 1000

Site Details

Westholme Nursery, Toddington Lane, Littlehampton, BN17 7PP

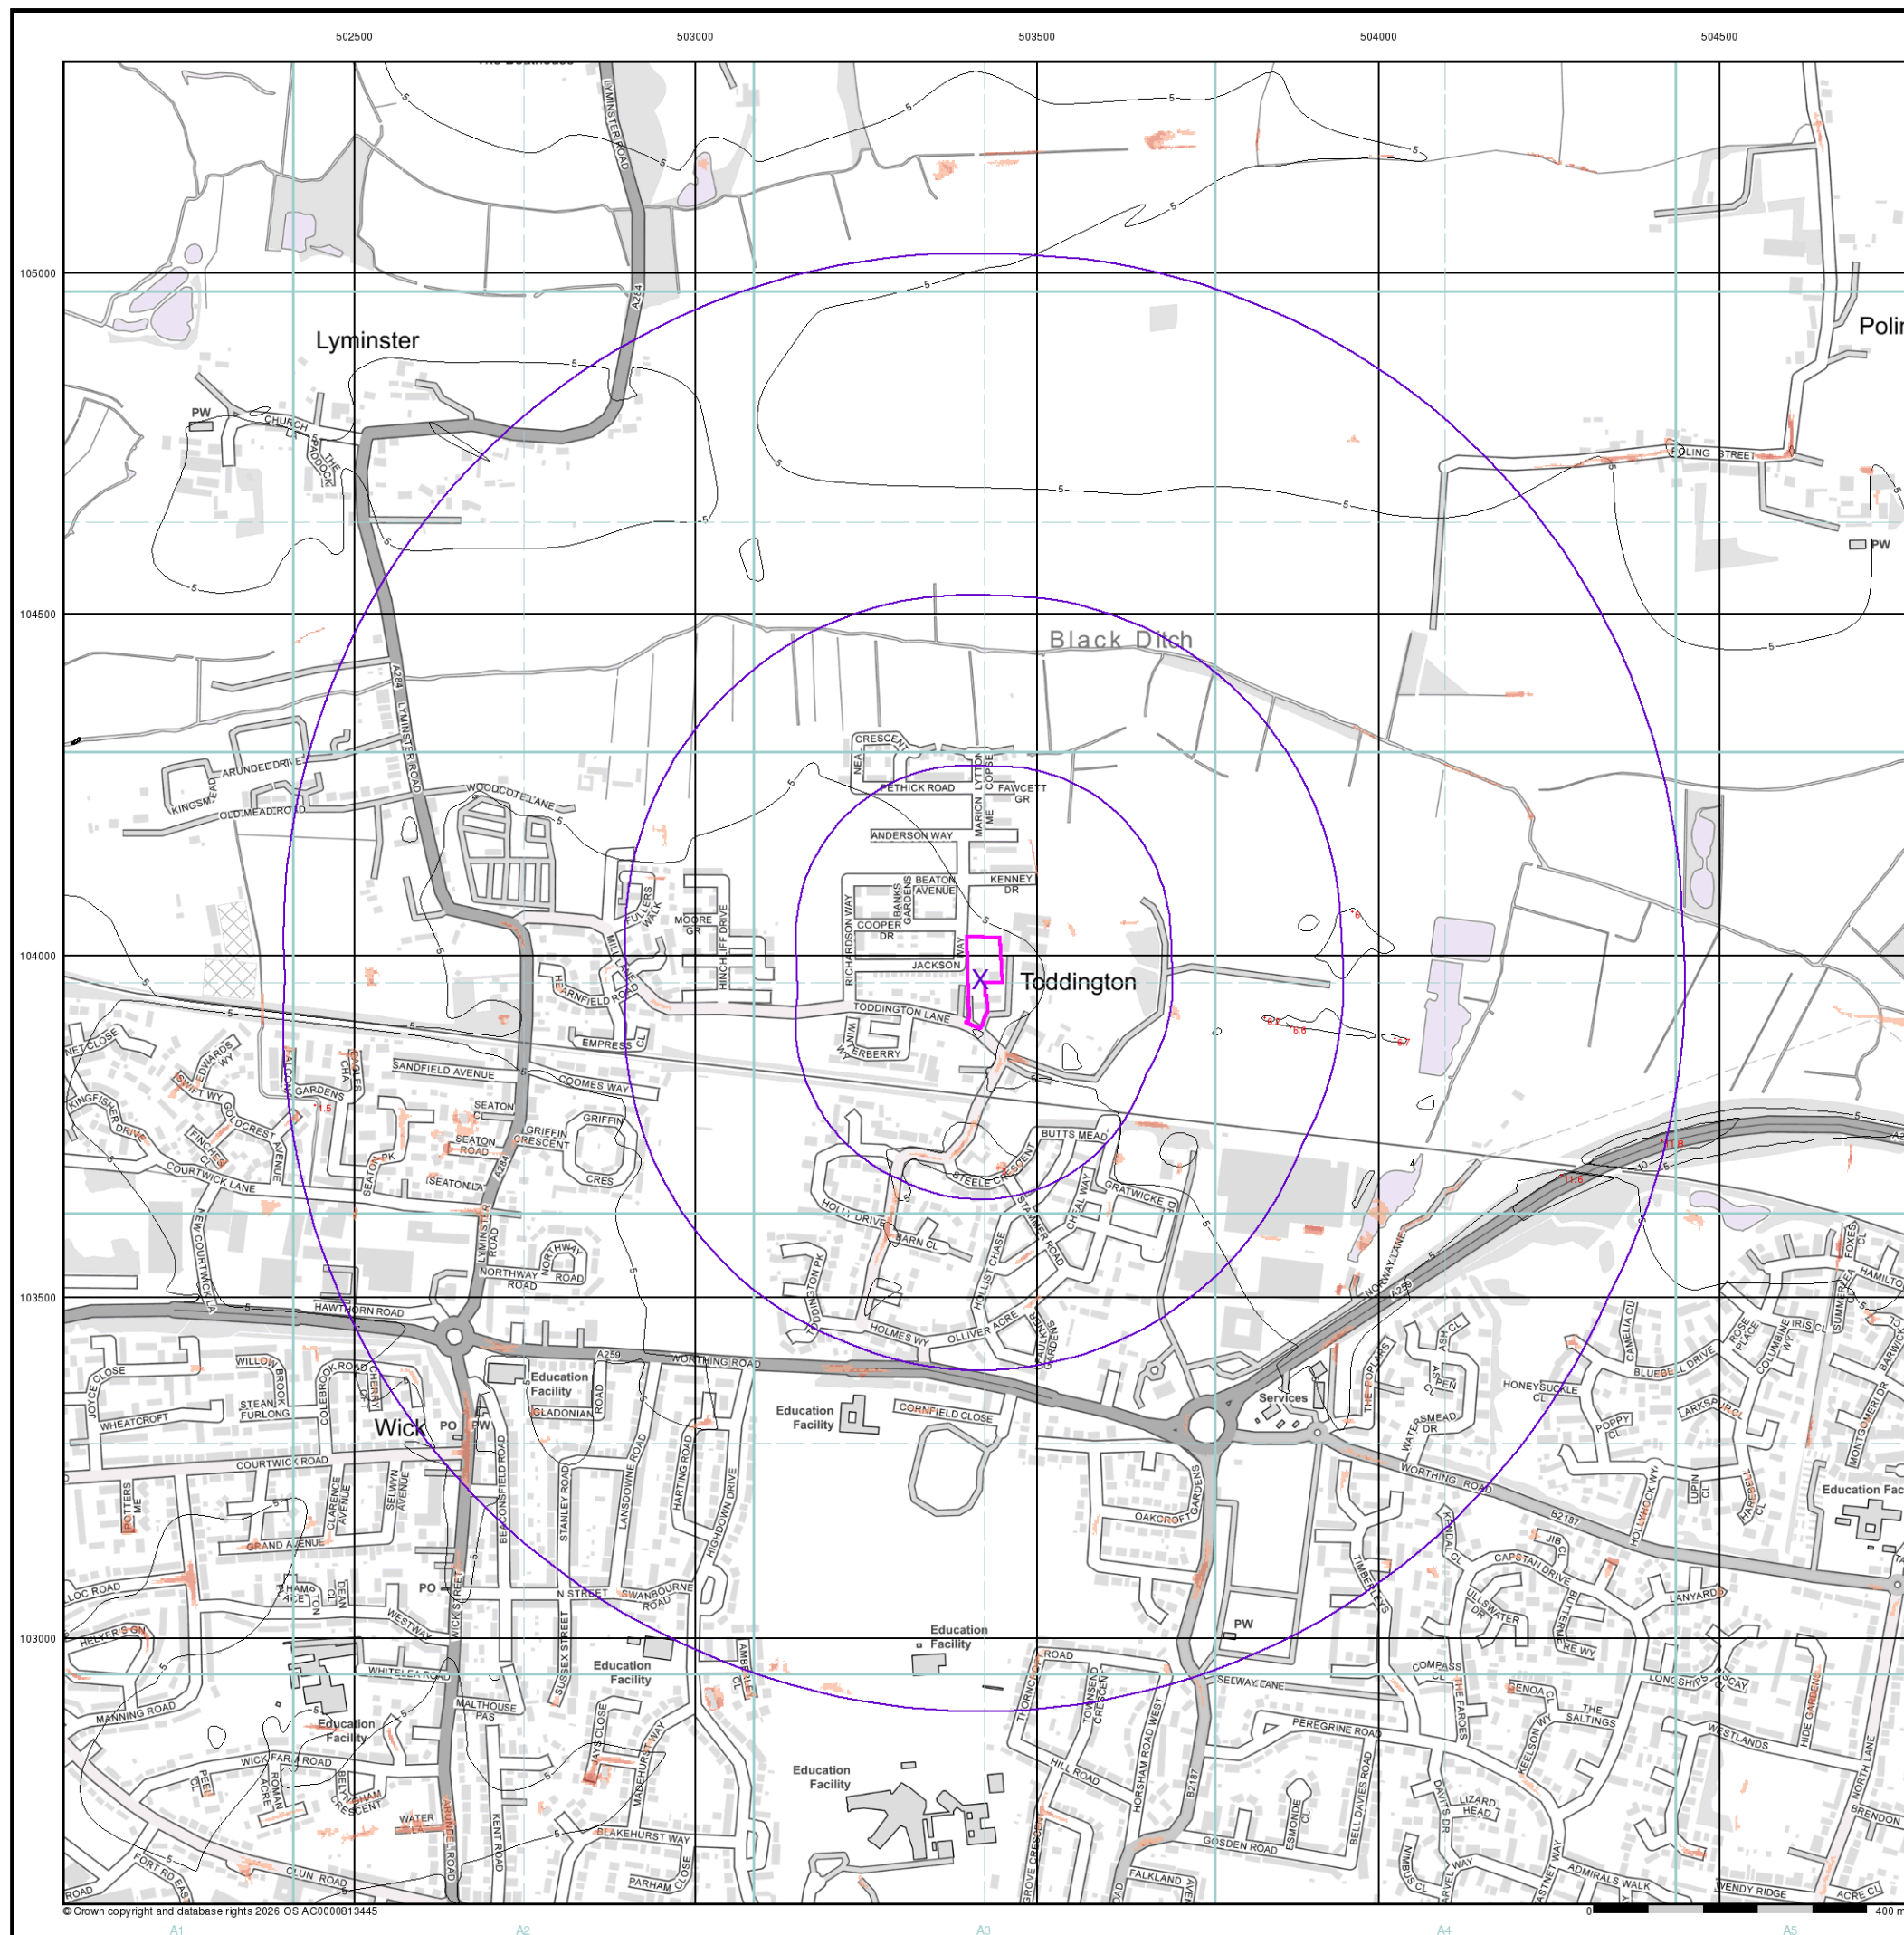

EA/NRW Surface Water 100 Year Return Hazard Rating Map (1:10,000)

General
 Specified Site Specified Buffer(s) X Bearing Reference Point

Surface Water Hazard Rating

Low (0.5 – 0.75)
 Moderate (0.75 – 1.25)
 Significant (1.25 – 2.0)
 Extreme (>2.0)


Contours (height in metres)

Standard Contour 105 100 95
 Master Contour
 Spot Height 167.8
 MLW Mean Low Water
 MHW Mean High Water

Suitability

See the suitability map below
 National to county
 County to town
 Town to street
 Street to parcels of land
 Property

EA/NRW Suitability Map - Slice A

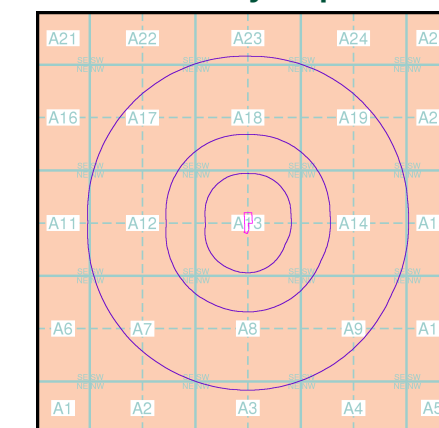

Order Details

Order Number: 404290909_1_1
 Customer Ref: A8131
 National Grid Reference: 503420, 103970
 Slice: A
 Site Area (Ha): 0.49
 Search Buffer (m): 1000

Site Details

Westholme Nursery, Toddington Lane, Littlehampton, BN17 7PP



EA/NRW Surface Water 1000 Year Return Hazard Rating Map (1:10,000)

General
 Specified Site Specified Buffer(s) X Bearing Reference Point

Surface Water Hazard Rating

Low (0.5 – 0.75)
 Moderate (0.75 – 1.25)
 Significant (1.25 – 2.0)
 Extreme (>2.0)


Contours (height in metres)

Standard Contour 105 100 95
 Master Contour
 Spot Height 167.8
 MLW Mean Low Water
 MHW Mean High Water

Suitability

See the suitability map below
 National to county
 County to town
 Town to street
 Street to parcels of land
 Property

EA/NRW Suitability Map - Slice A

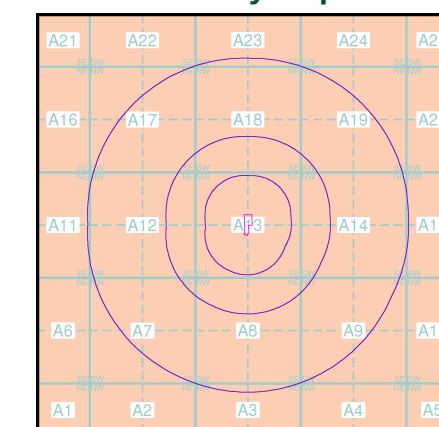


Order Details

Order Number: 404290909_1_1
 Customer Ref: A8131
 National Grid Reference: 503420, 103970
 Slice: A
 Site Area (Ha): 0.49
 Search Buffer (m): 1000

Site Details

Westholme Nursery, Toddington Lane, Littlehampton, BN17 7PP

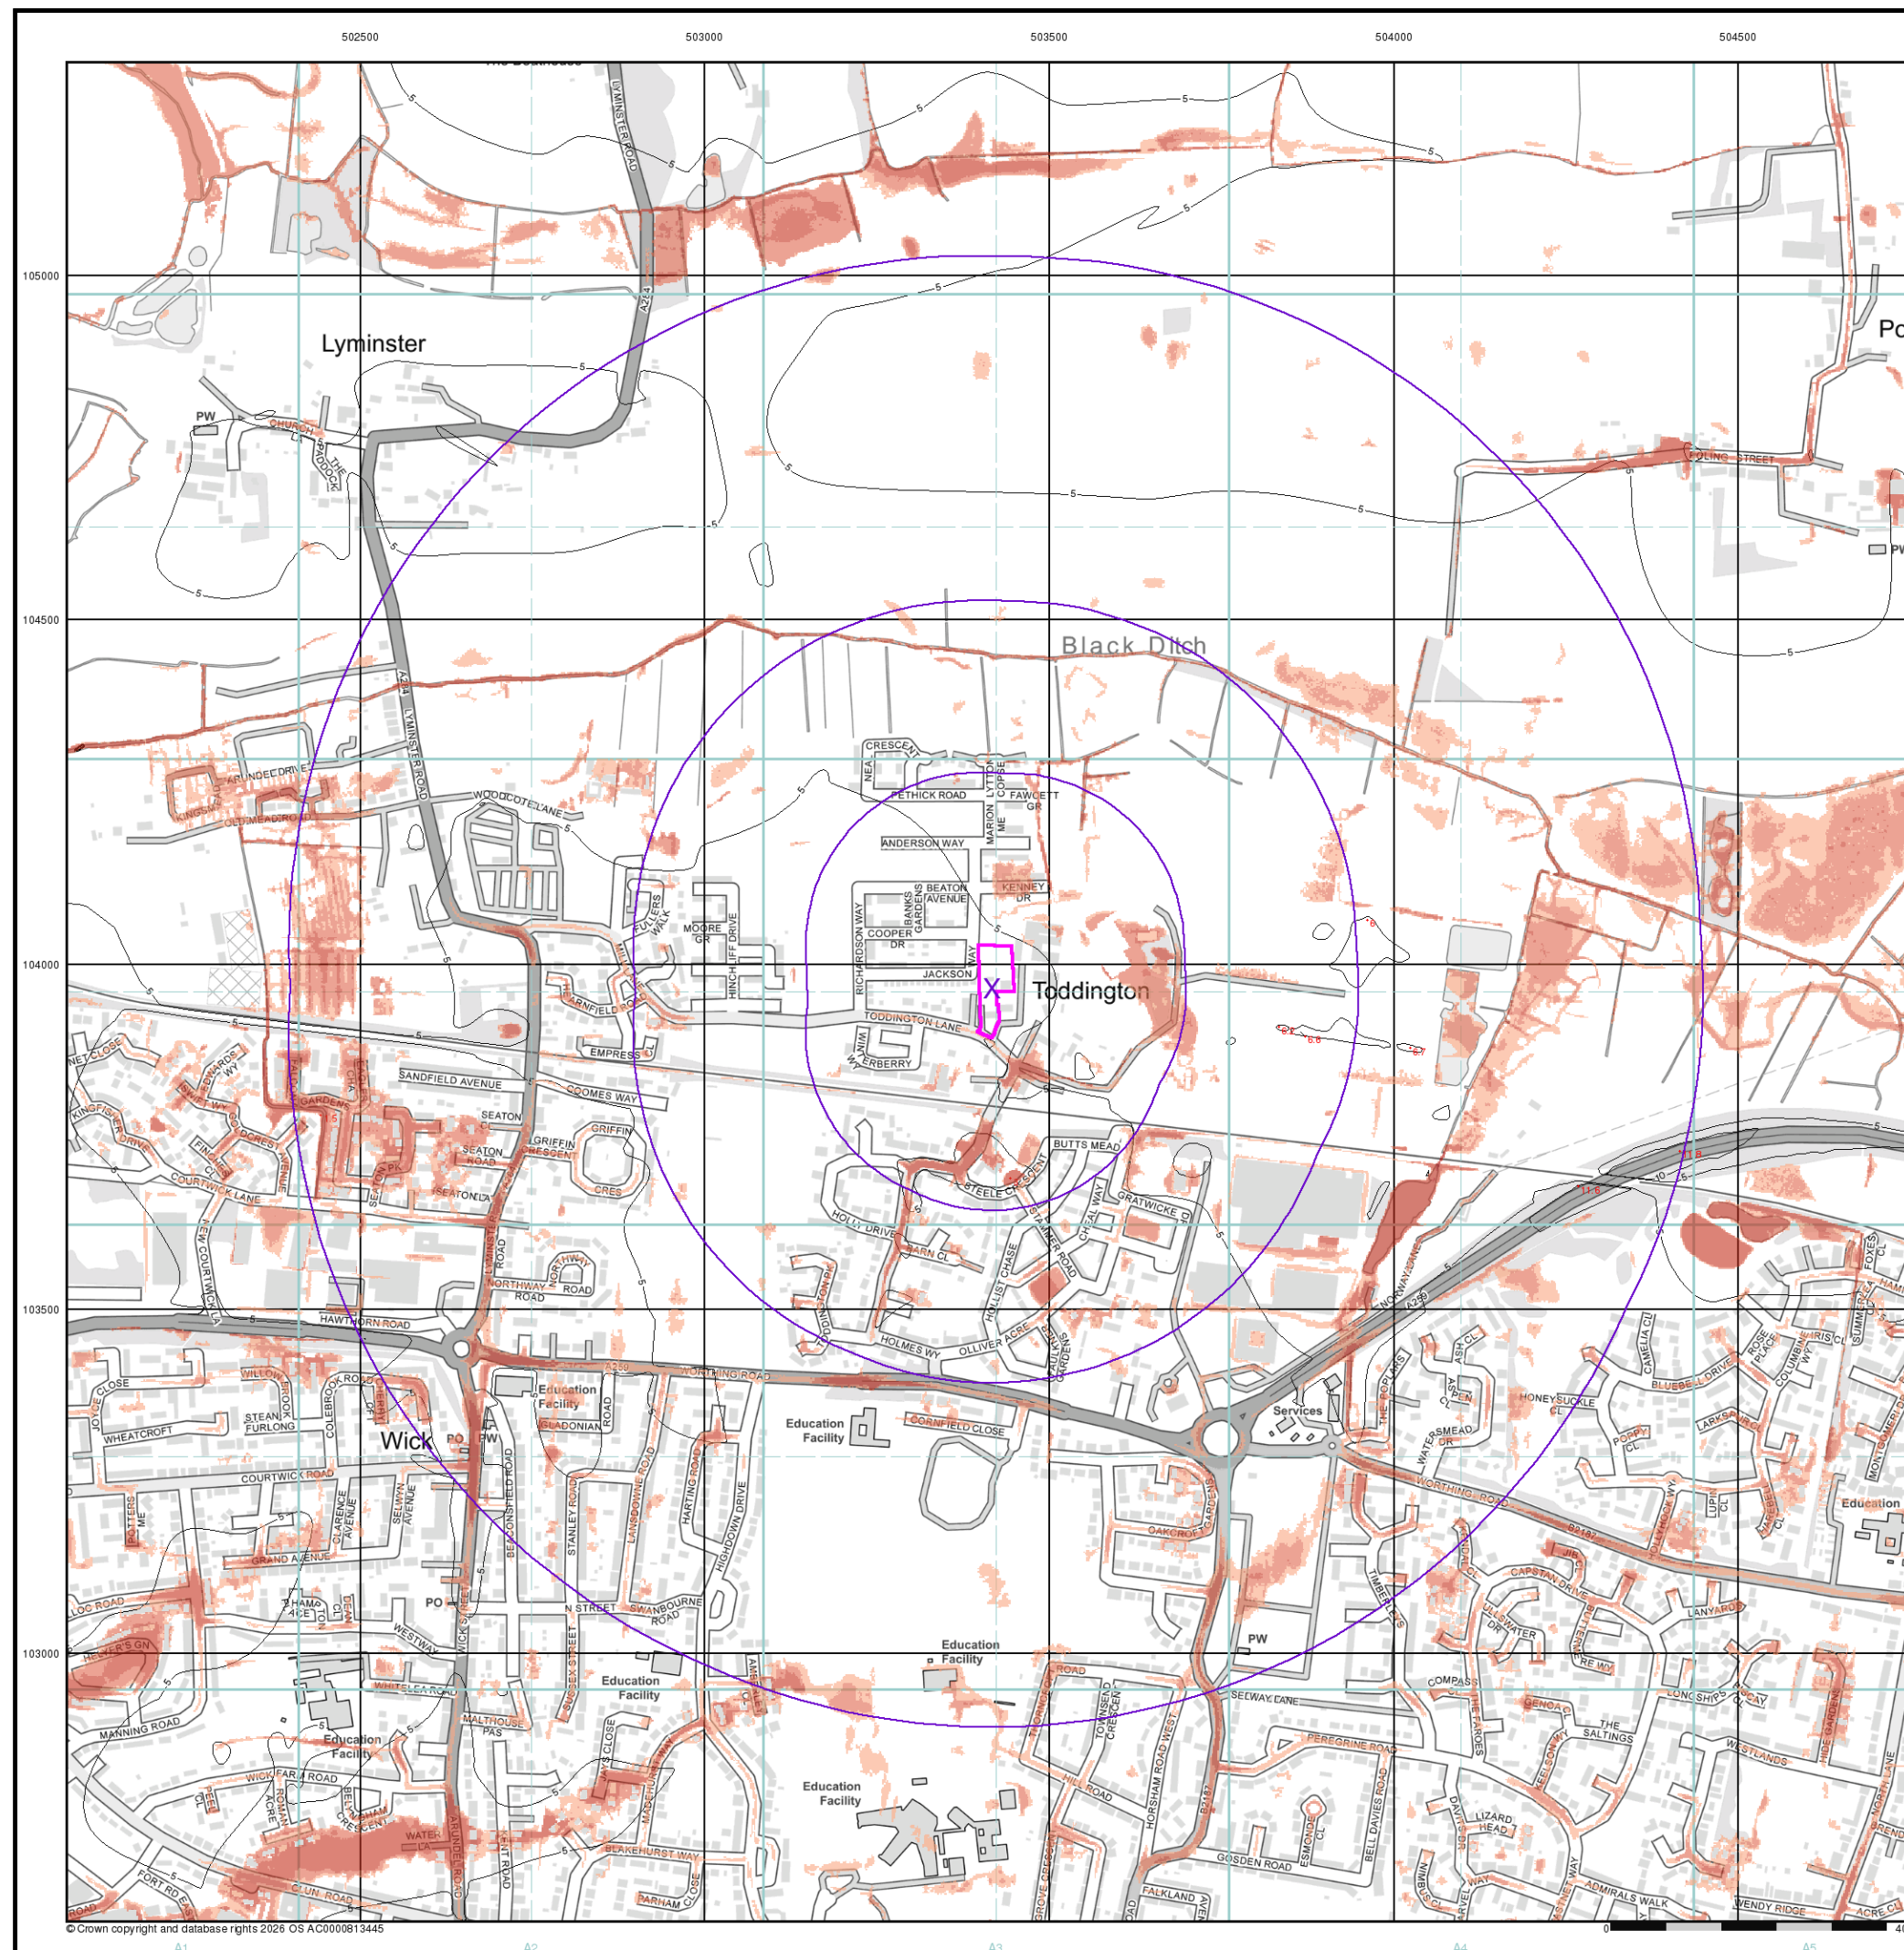

OS NGD Water Network Map (1:10,000)

General

-  Specified Site
-  Specified Buffer(s)
-  Bearing Reference Point


OS NGD Water Network Data

- | | |
|--|---|
|  Canal |  Drain |
|  Canal Feeder |  Other |
|  Reservoir |  Still Water |
|  Foreshore |  Leat |
|  Marsh |  Lock |
|  Watercourse |  Sea |
|  Overflow | |
|  Junction |  Source |
|  Outlet |  Unknown |
|  Pseudo |  Other |
|  Tidal Outlet | |

Contours (height in metres)

- Standard Contour  105  100  95
- Master Contour  105  100  95
- Spot Height  167.3
-  MLW Mean Low Water
-  MHW Mean High Water

OS NGD Water Network Map - Slice A

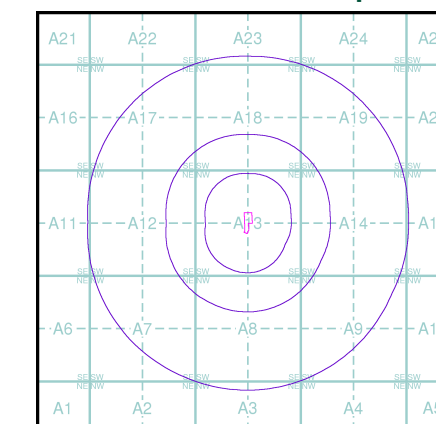


Order Details

Order Number: 404290909_1_1
 Customer Ref: A8131
 National Grid Reference: 503420, 103970
 Slice: A
 Site Area (Ha): 0.49
 Search Buffer (m): 1000

Site Details

Westholme Nursery, Toddington Lane, Littlehampton, BN17 7PP

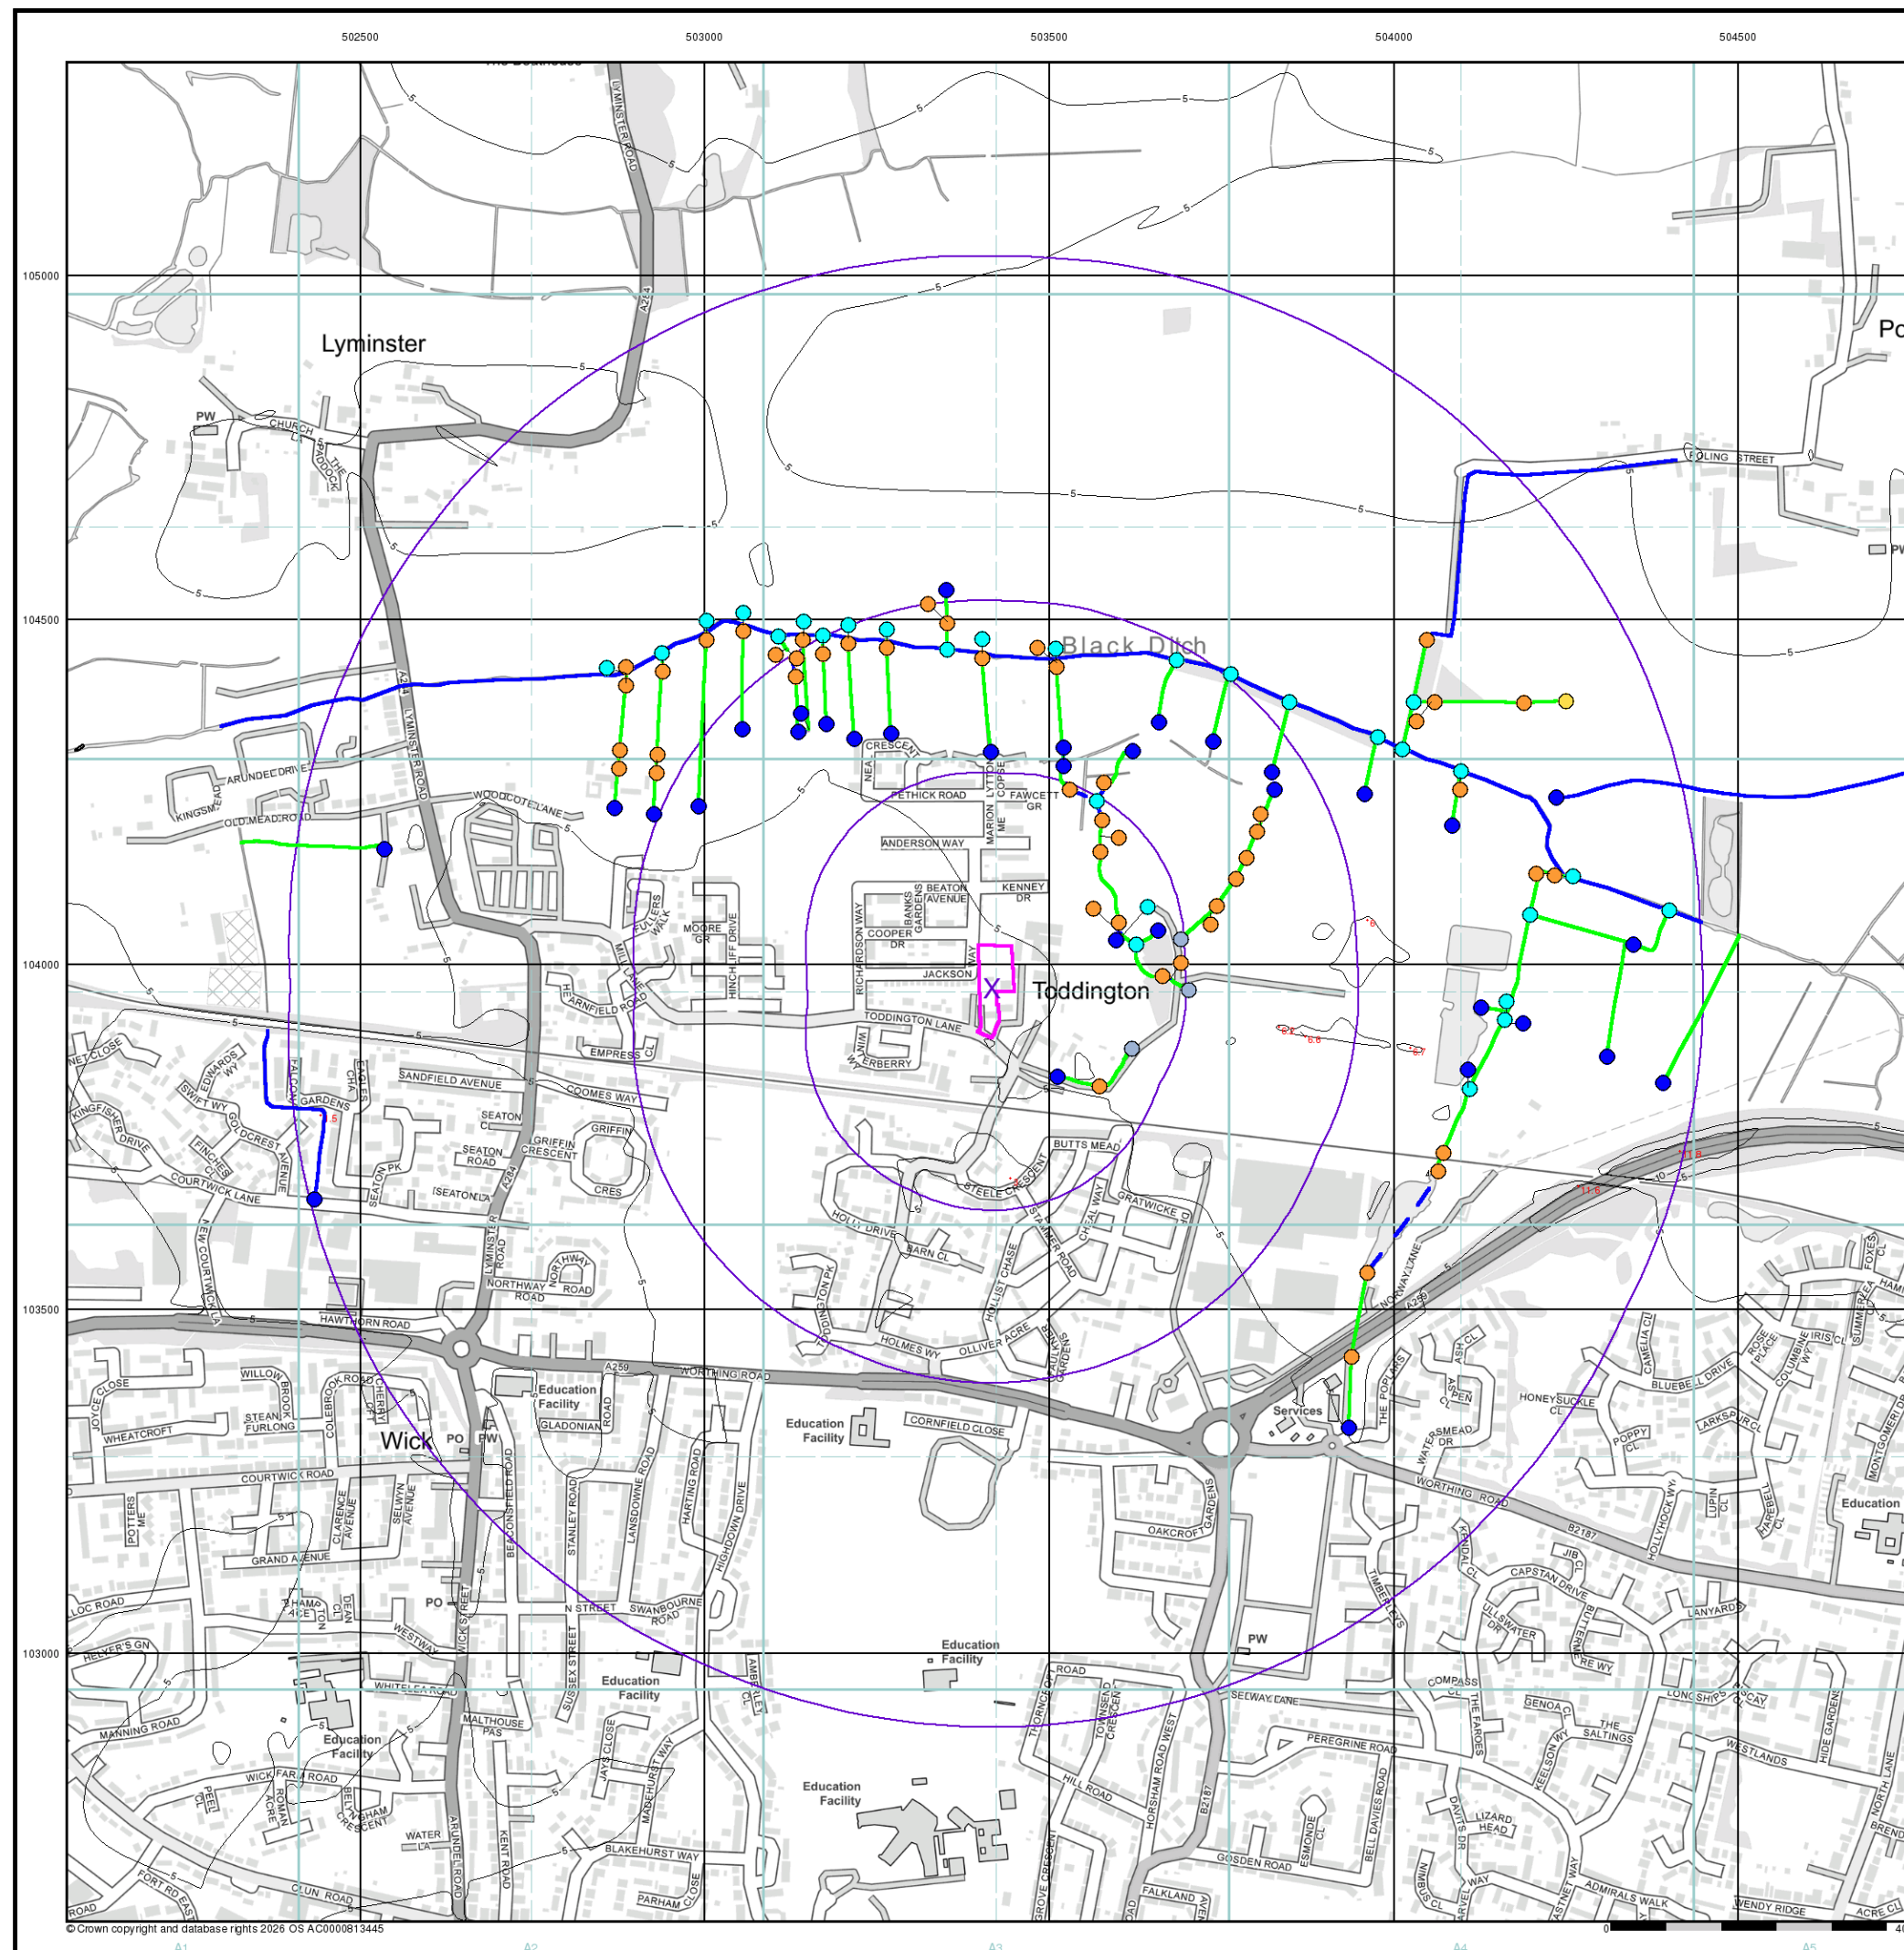

EA/NRW Historic Flood Map (1:10,000)

General

-  Specified Site
-  Specified Buffer(s)
-  Bearing Reference Point
-  Map ID


Historic Flood Events Data

- | | |
|--|--|
|  Channel Capacity Exceeded (no raised defences) |  Obstruction/Blockage - Culvert |
|  Channel Capacity Exceeded /Surface Water |  Obstruction/Blockage - Debris Screen |
|  Groundwater/High Water Table |  Operational Failure/ Breach of Defence |
|  Local Drainage/Surface Water |  Other |
|  Mechanical Failure |  Overtopping of Defences |
|  Obstruction/Blockage - Bridge |  Surface Water |
|  Obstruction/Blockage - Channel |  Unknown |
|  Historical Flood Liabilities | |

Contours (height in metres)

- Standard Contour  105  MLW Mean Low Water
- Master Contour  100  MHW Mean High Water
- Spot Height  167.8

EA/NRW Historic Flood Map - Slice A

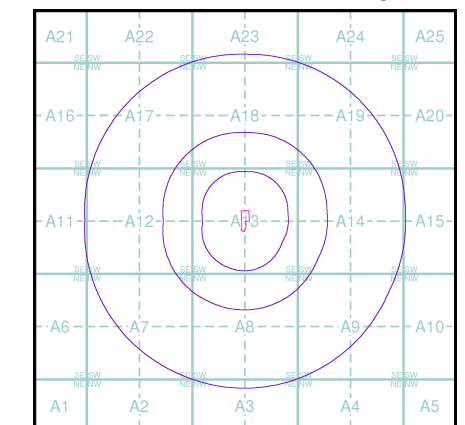

Order Details

Order Number: 404290909_1_1
 Customer Ref: A8131
 National Grid Reference: 503420, 103970
 Slice: A
 Site Area (Ha): 0.49
 Search Buffer (m): 1000

Site Details

Westholme Nursery, Toddington Lane, Littlehampton, BN17 7PP

