


Schedule of accommodation:

- Unit 1 - 66 sqm
- Unit 2 - 66 sqm
- Unit 3 - 66 sqm
- Unit 4 - 66 sqm
- Unit 5 - 49 sqm
- Unit 6 - 43 sqm
- Unit 7 - 50 sqm
- Unit 8 - 50 sqm
- Unit 9 - 50 sqm
- Unit 10 - 50 sqm
- Unit 11 - 125 sqm
- Unit 12 - 125 sqm
- Unit 13 - 125 sqm
- Unit 14 - 125 sqm


- Unit 15 - 94 sqm
- Unit 16 - 94 sqm
- Unit 17 - 94 sqm
- Unit 18 - 94 sqm
- Unit 19 - 94 sqm
- Unit 20 - 94 sqm

Draft planning issue


rev.	date	
These drawings should be approved by local Authority		
No dimensions to be scaled from this drawing, all dimensions to be checked on site. This drawing is copyright and should not be reproduced without the permission of the architect.		
client Mr A. Hussain		
project Westholme Nursery Toddington Lane, Littlehampton		
drawing Proposed floor plans		
scale	Shown@A3	date March 2026
drawn		
24 St Johns Road Hove, East Sussex BN3 2FB		tel: 01273 203230 email: info@taurarchitects.co.uk
 Turner Associates Architects and Planning Consultants		rev.
TA 1626 / 15		

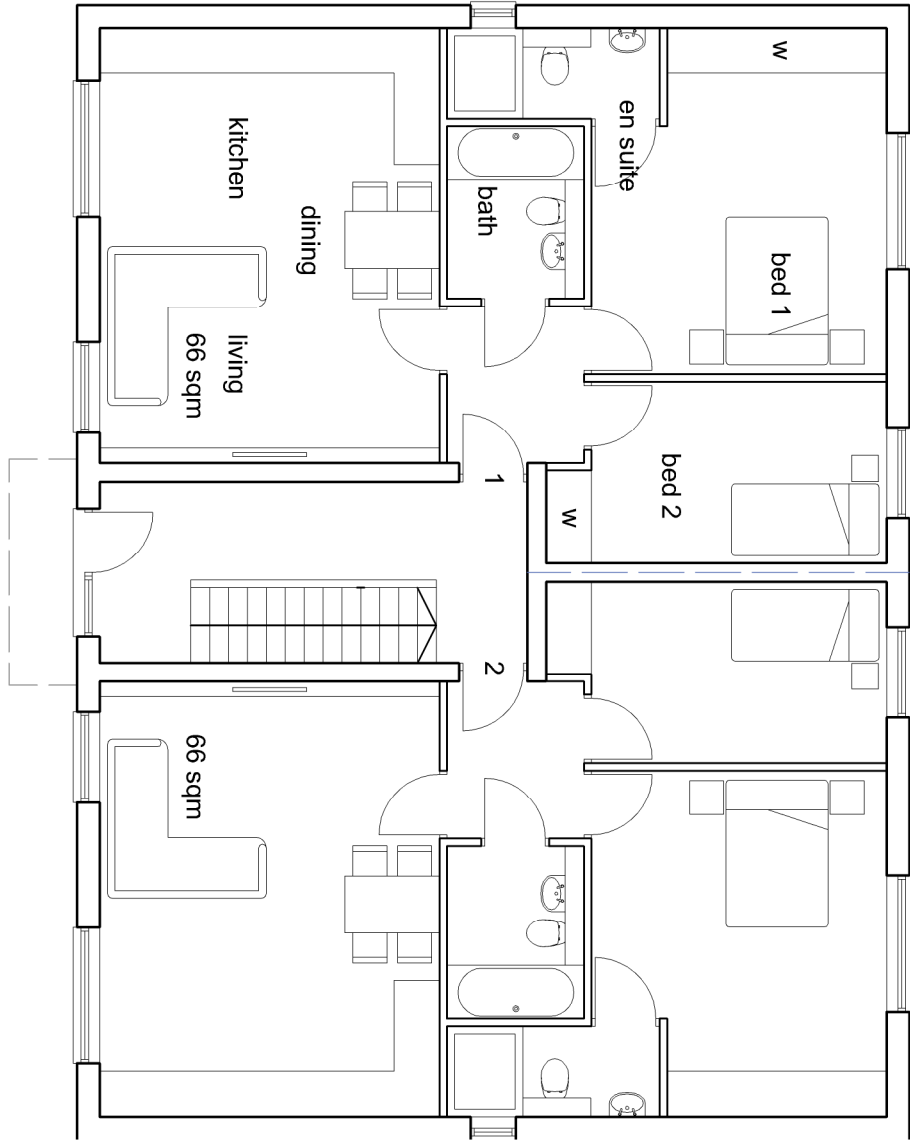

Proposed ground floor plan - affordable units 1-6

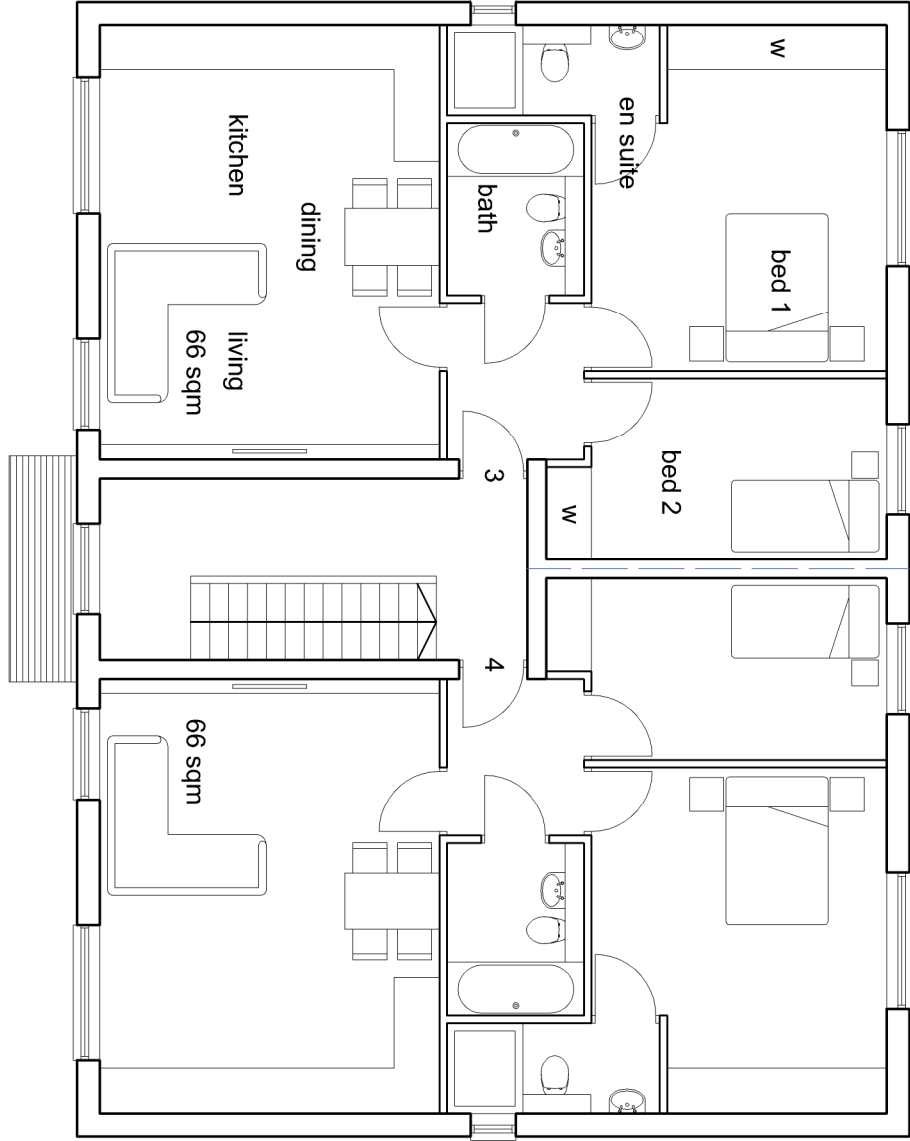

Proposed first floor plan - affordable units 1-6

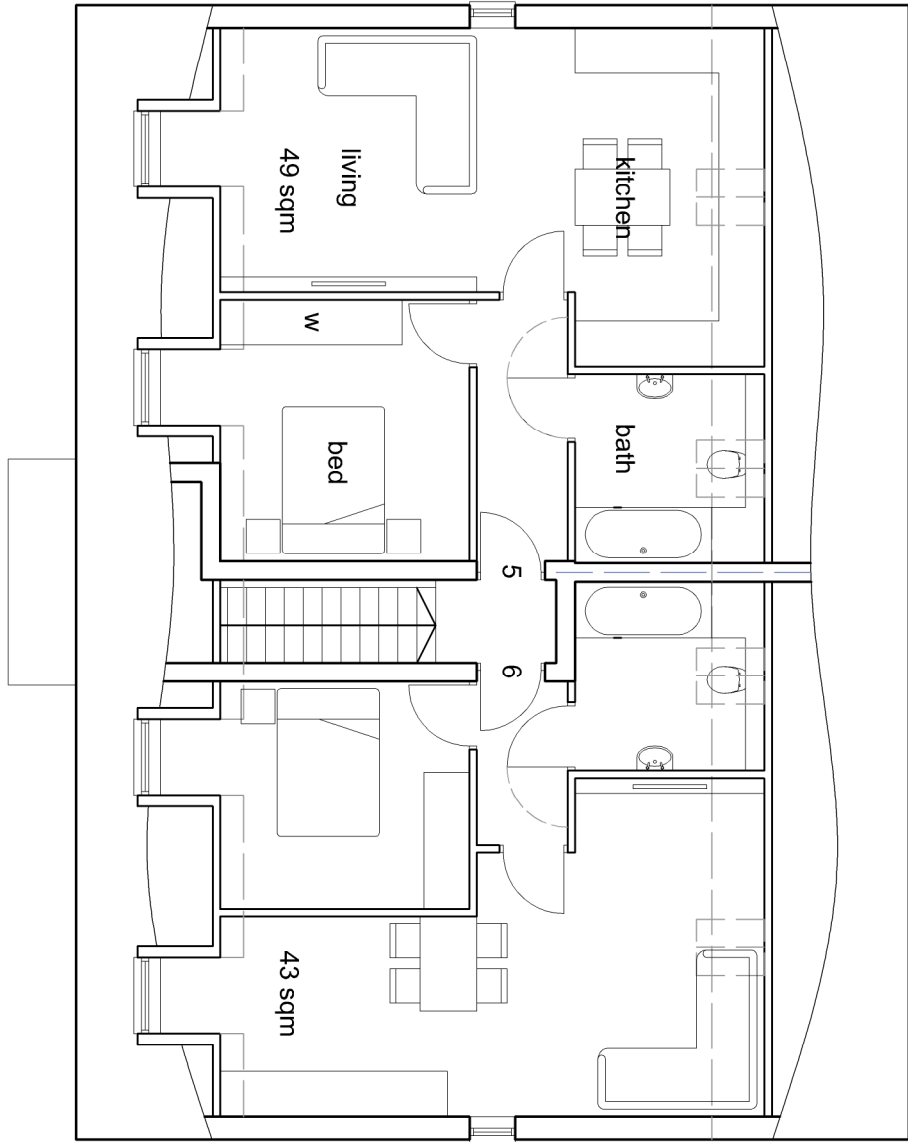

Proposed second floor plan - affordable units 1-6

