



Schedule of accommodation:

- Unit 1 - 66 sqm
- Unit 2 - 66 sqm
- Unit 3 - 66 sqm
- Unit 4 - 66 sqm
- Unit 5 - 49 sqm
- Unit 6 - 43 sqm
- Unit 7 - 50 sqm
- Unit 8 - 50 sqm
- Unit 9 - 50 sqm
- Unit 10 - 50 sqm

- Unit 11 - 125 sqm
- Unit 12 - 125 sqm
- Unit 13 - 125 sqm
- Unit 14 - 125 sqm

- Unit 15 - 94 sqm
- Unit 16 - 94 sqm
- Unit 17 - 94 sqm
- Unit 18 - 94 sqm
- Unit 19 - 94 sqm
- Unit 20 - 94 sqm

Draft planning issue

rev.	date
------	------

These drawings should be approved by local Authority checked on site. This drawing is copyright and should not be reproduced without the permission of the architect.

client Mr A. Hussain

project Westholme Nursery
Toddington Lane, Littlehampton


drawing Proposed floor plans

scale	Shown@A3	date	March 2026
-------	----------	------	------------


24 St Johns Road
Hove, East Sussex
BN3 2FB

tel: 01273 203230
email: info@tamarchitects.co.uk

Turner Associates
Architects and Planning Consultants

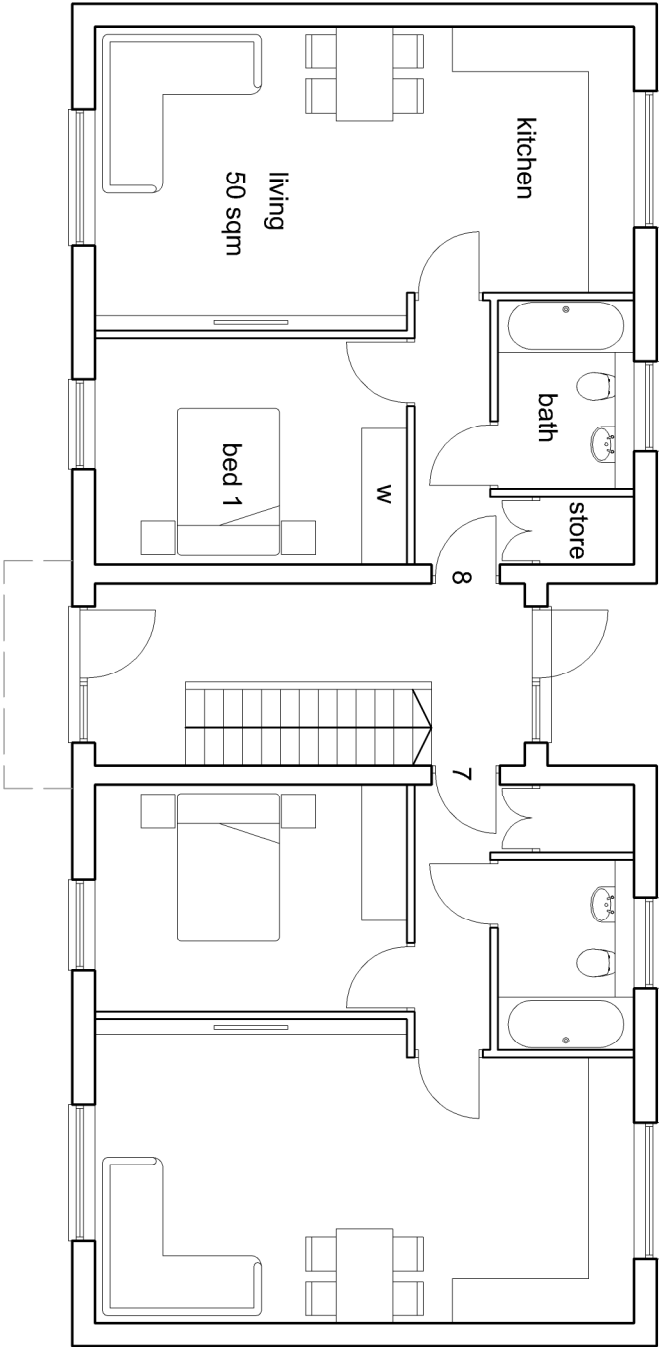

Proposed ground floor plan - 1 beds - units 7-10

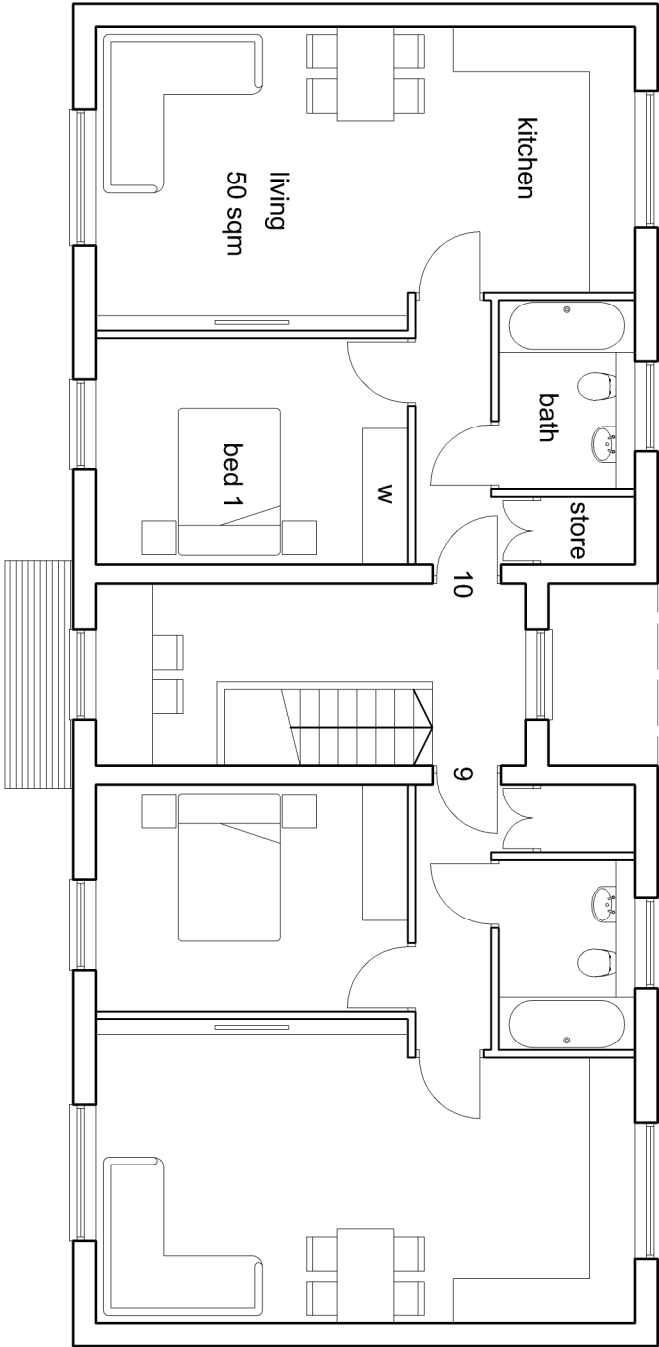

Proposed first floor plan - 1 beds - units 7-10

