


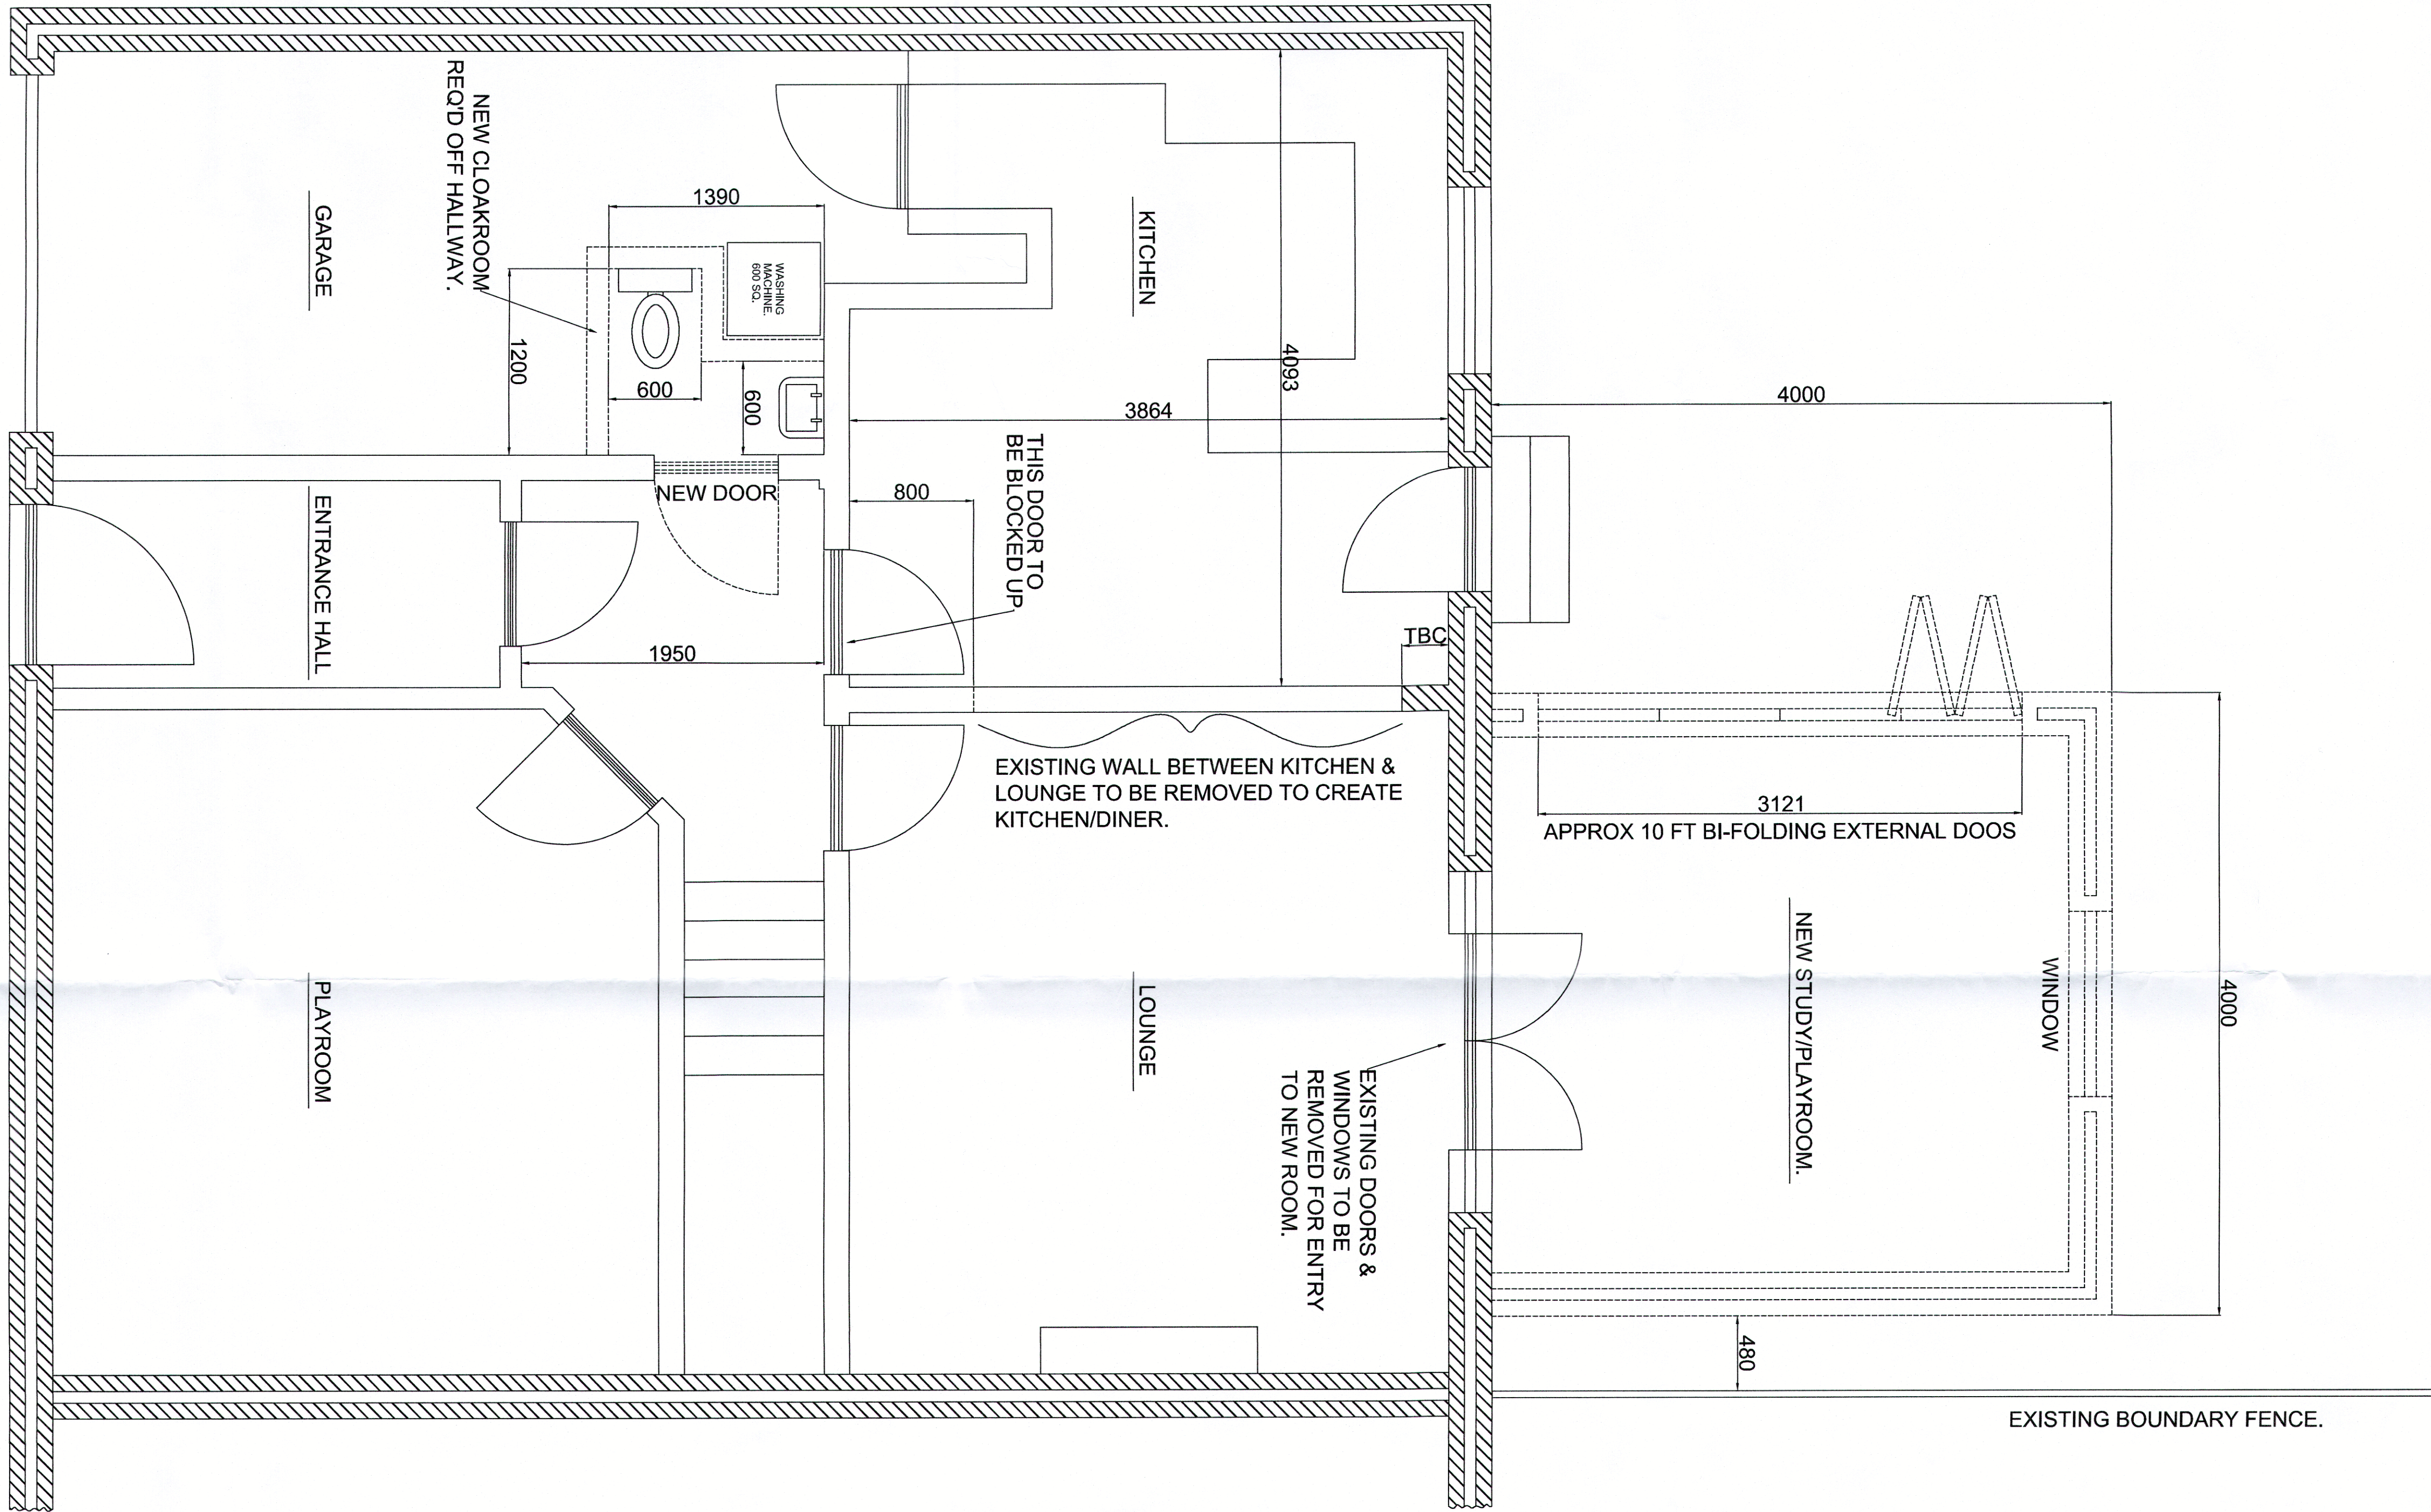

PLAN VIEW.

| REV                                       | AMENDMENT | DATE            |
|-------------------------------------------|-----------|-----------------|
| ISSUED FOR APPROVAL MANUFACTURE REFERENCE |           |                 |
| Title                                     |           |                 |
| 50 MEADOW WAY,<br>LITTLEHAMPTON.          |           |                 |
| Project                                   |           |                 |
| PLAN VIEW OF<br>PROPOSED EXTENSION.       |           |                 |
| Drawn                                     | DG.       | Date 03/03/2015 |
|                                           |           | Scale           |
| Drawing No.                               |           | Rev.            |
| 01.                                       |           |                 |