
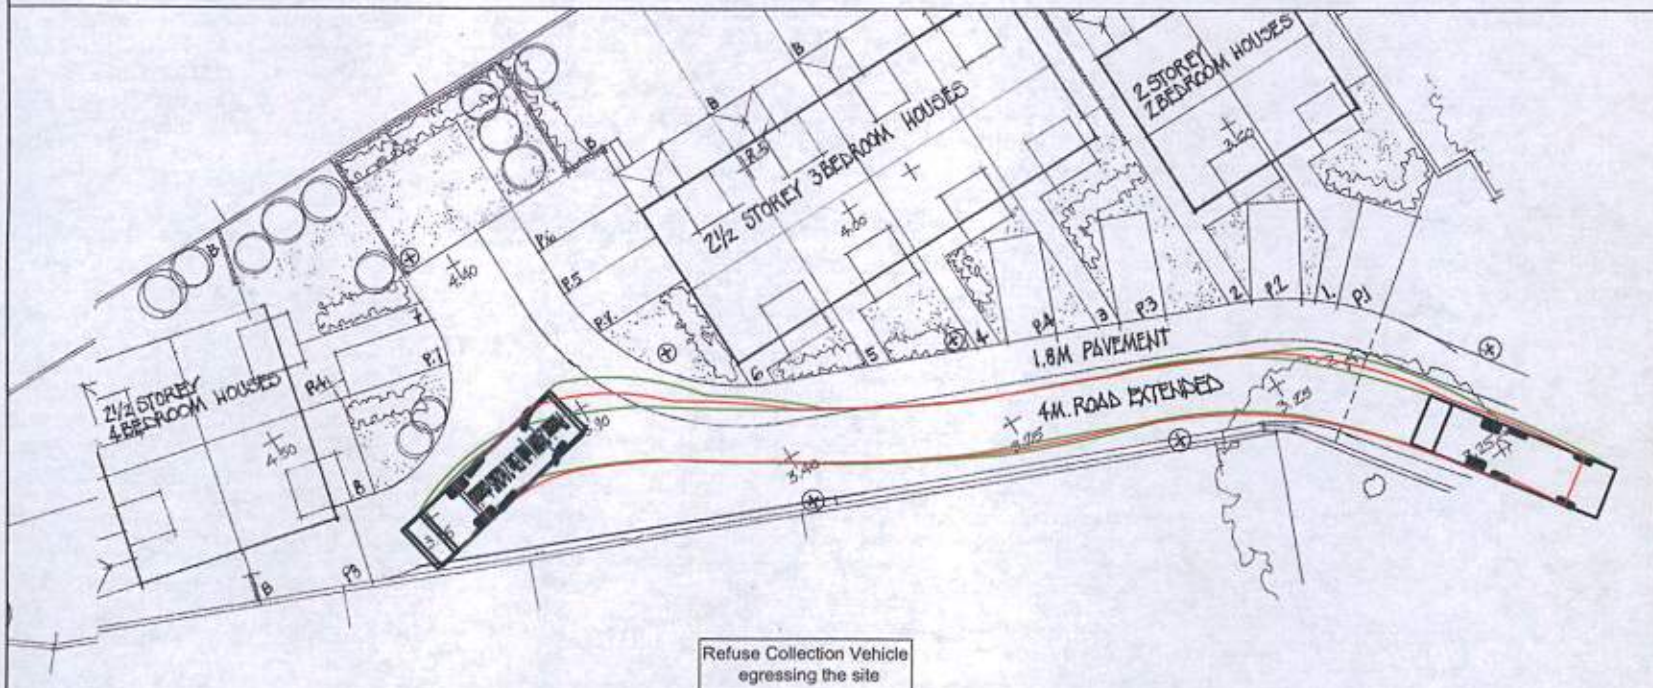


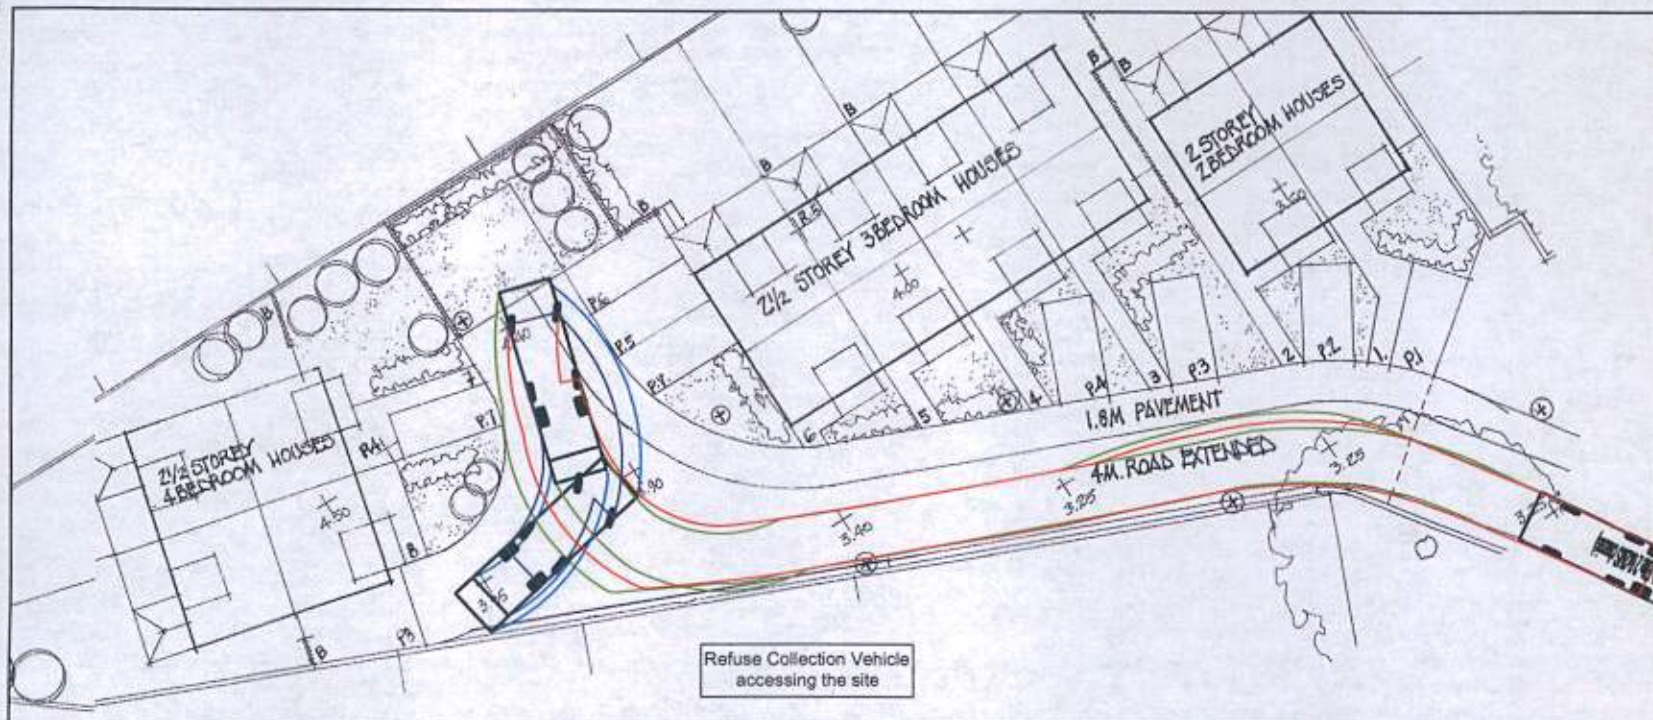

Notes

1. The swept path illustrated is generated by the vehicle dimensioned below that has rear axle steering.

Phoenix 2-18W (with Elite 2 6x2MS chassis)
 Overall Length 9.820m
 Overall Width 2.530m
 Overall Body Height 2.531m
 Min Body Ground Clearance 0.416m
 Track Width 2.530m
 Lock to Lock Time 4.00s
 Kerb to Kerb Turning Radius 9.550m

A		Minor amendments		3	4
REVISION	AMENDMENT	DATE	BY	DATE	BY

bellamy roberts

Clover House
 Western Lane
 Osham
 Hampshire, RG29 1TU
 Tel: 01256 703355
 Fax: 01256 704934
 Email: info@bellamyroberts.co.uk

Client: Graham Nicolls Limited
 Project: The Old Dairy, Little Hampton
 Title: Refuse Collection Vehicle accessing the site, turning and egressing

DESIGNER	GPW	REVIEWER	GPW	CHECKER	ITR
DATE	16/05/14	DATE	16/05/14	DATE	16/05/14
SCALE	1:250 @ A3	SCALE	1:250 @ A3	SCALE	1:250 @ A3

4429/202 A

Bellamy Roberts (as Bellamy Roberts) is a Limited Liability Partnership registered in England. Reg No OC303725. Quality Assured Firm ISO9001 Certificate Number 363162. Ordnance Survey Licence Number 100017621