

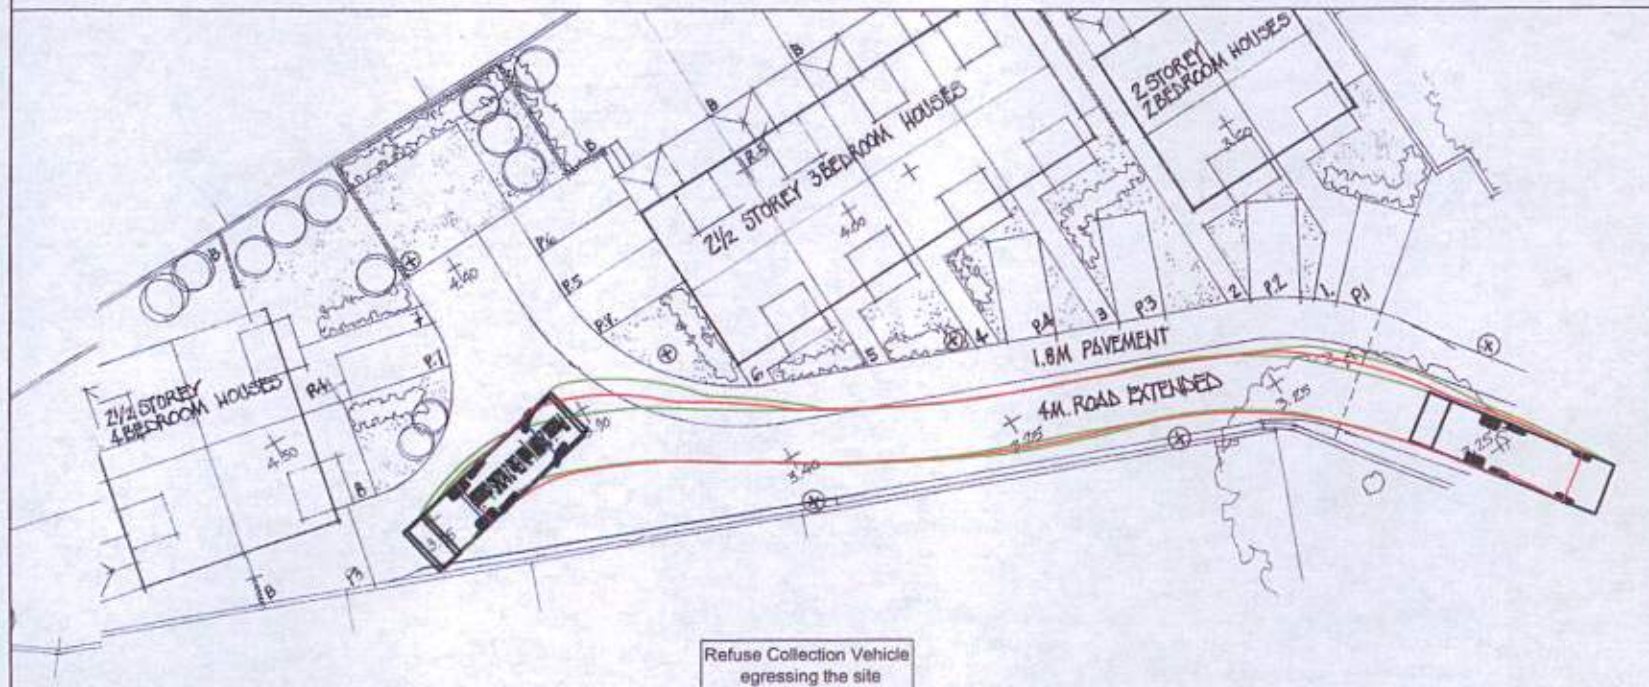


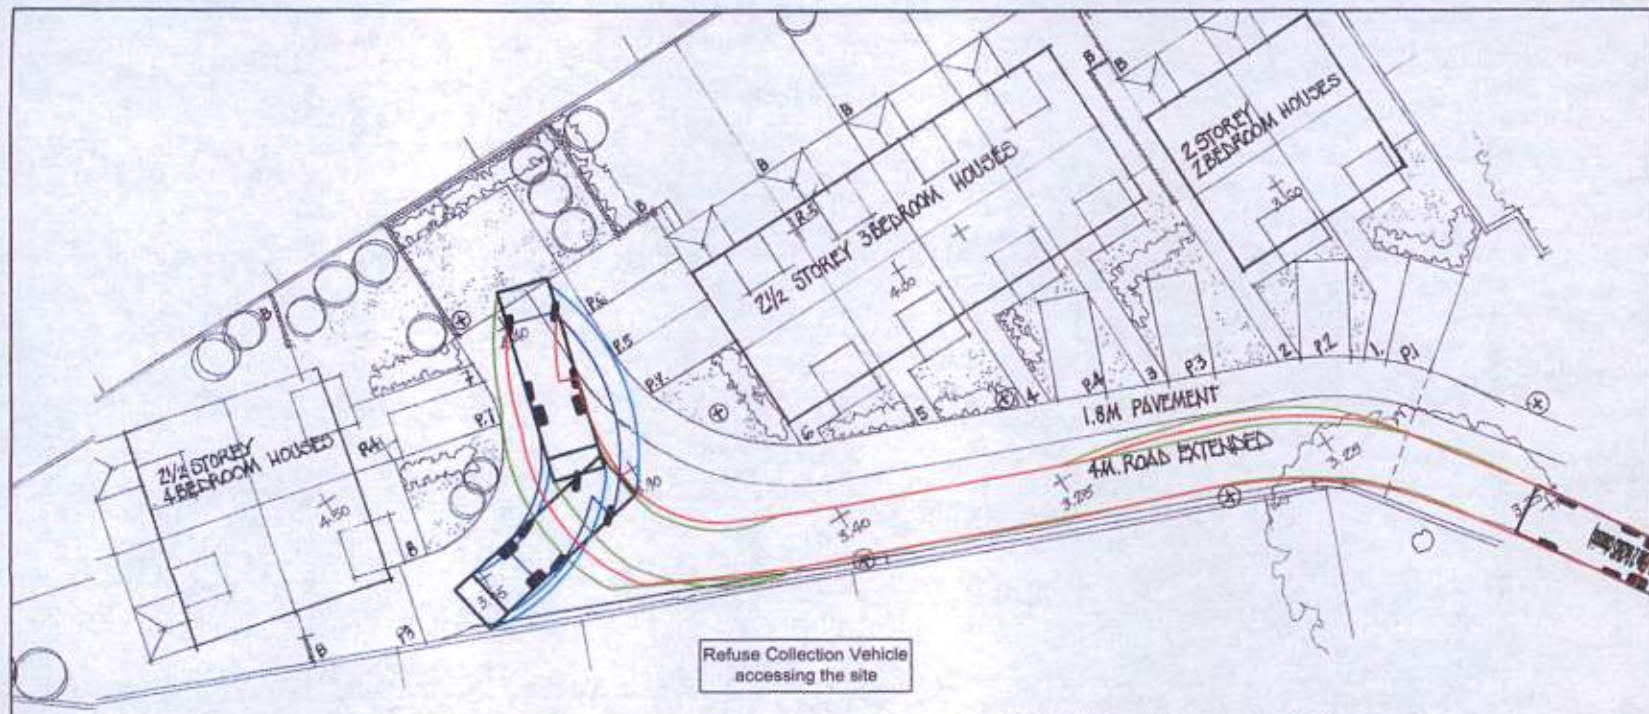

1. The swept path illustrated is generated by the vehicle dimensioned below that has rear axle steering.

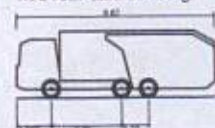

Phoenix 2-18W (with Elite 2 6x2MS chassis)
 Overall Length 9.620m
 Overall Width 2.530m
 Overall Body Height 3.211m
 Min Body Ground Clearance 0.416m
 Track Width 2.530m
 Lock to Lock Time 4.00s
 Kerb to Kerb Turning Radius 9.550m

A	Minor amendments	3	2	1
	AMENDMENT	DATE	BY	CHK

bellamy
 Clover House
 Western Lane
 Odham
 Hampshire, RG29 1TU
 Tel: 01256 703355
 Fax: 01256 704934
 Email: info@bellamyprobels.co.uk

Graham Nicolls Limited
 The Old Dairy, Little Hampton

Refuse Collection Vehicle: accessing the site, turning and egressing

DESIGNED BY	GPW	REVIEWED BY	GPW	ITR
DATE	16/05/14	PROJECT NO.		SCALE
SCALE	1:250 @ A3	4429/202		A