



REVISIONS:

ARUN DISTRICT COUNCIL LU17714PL

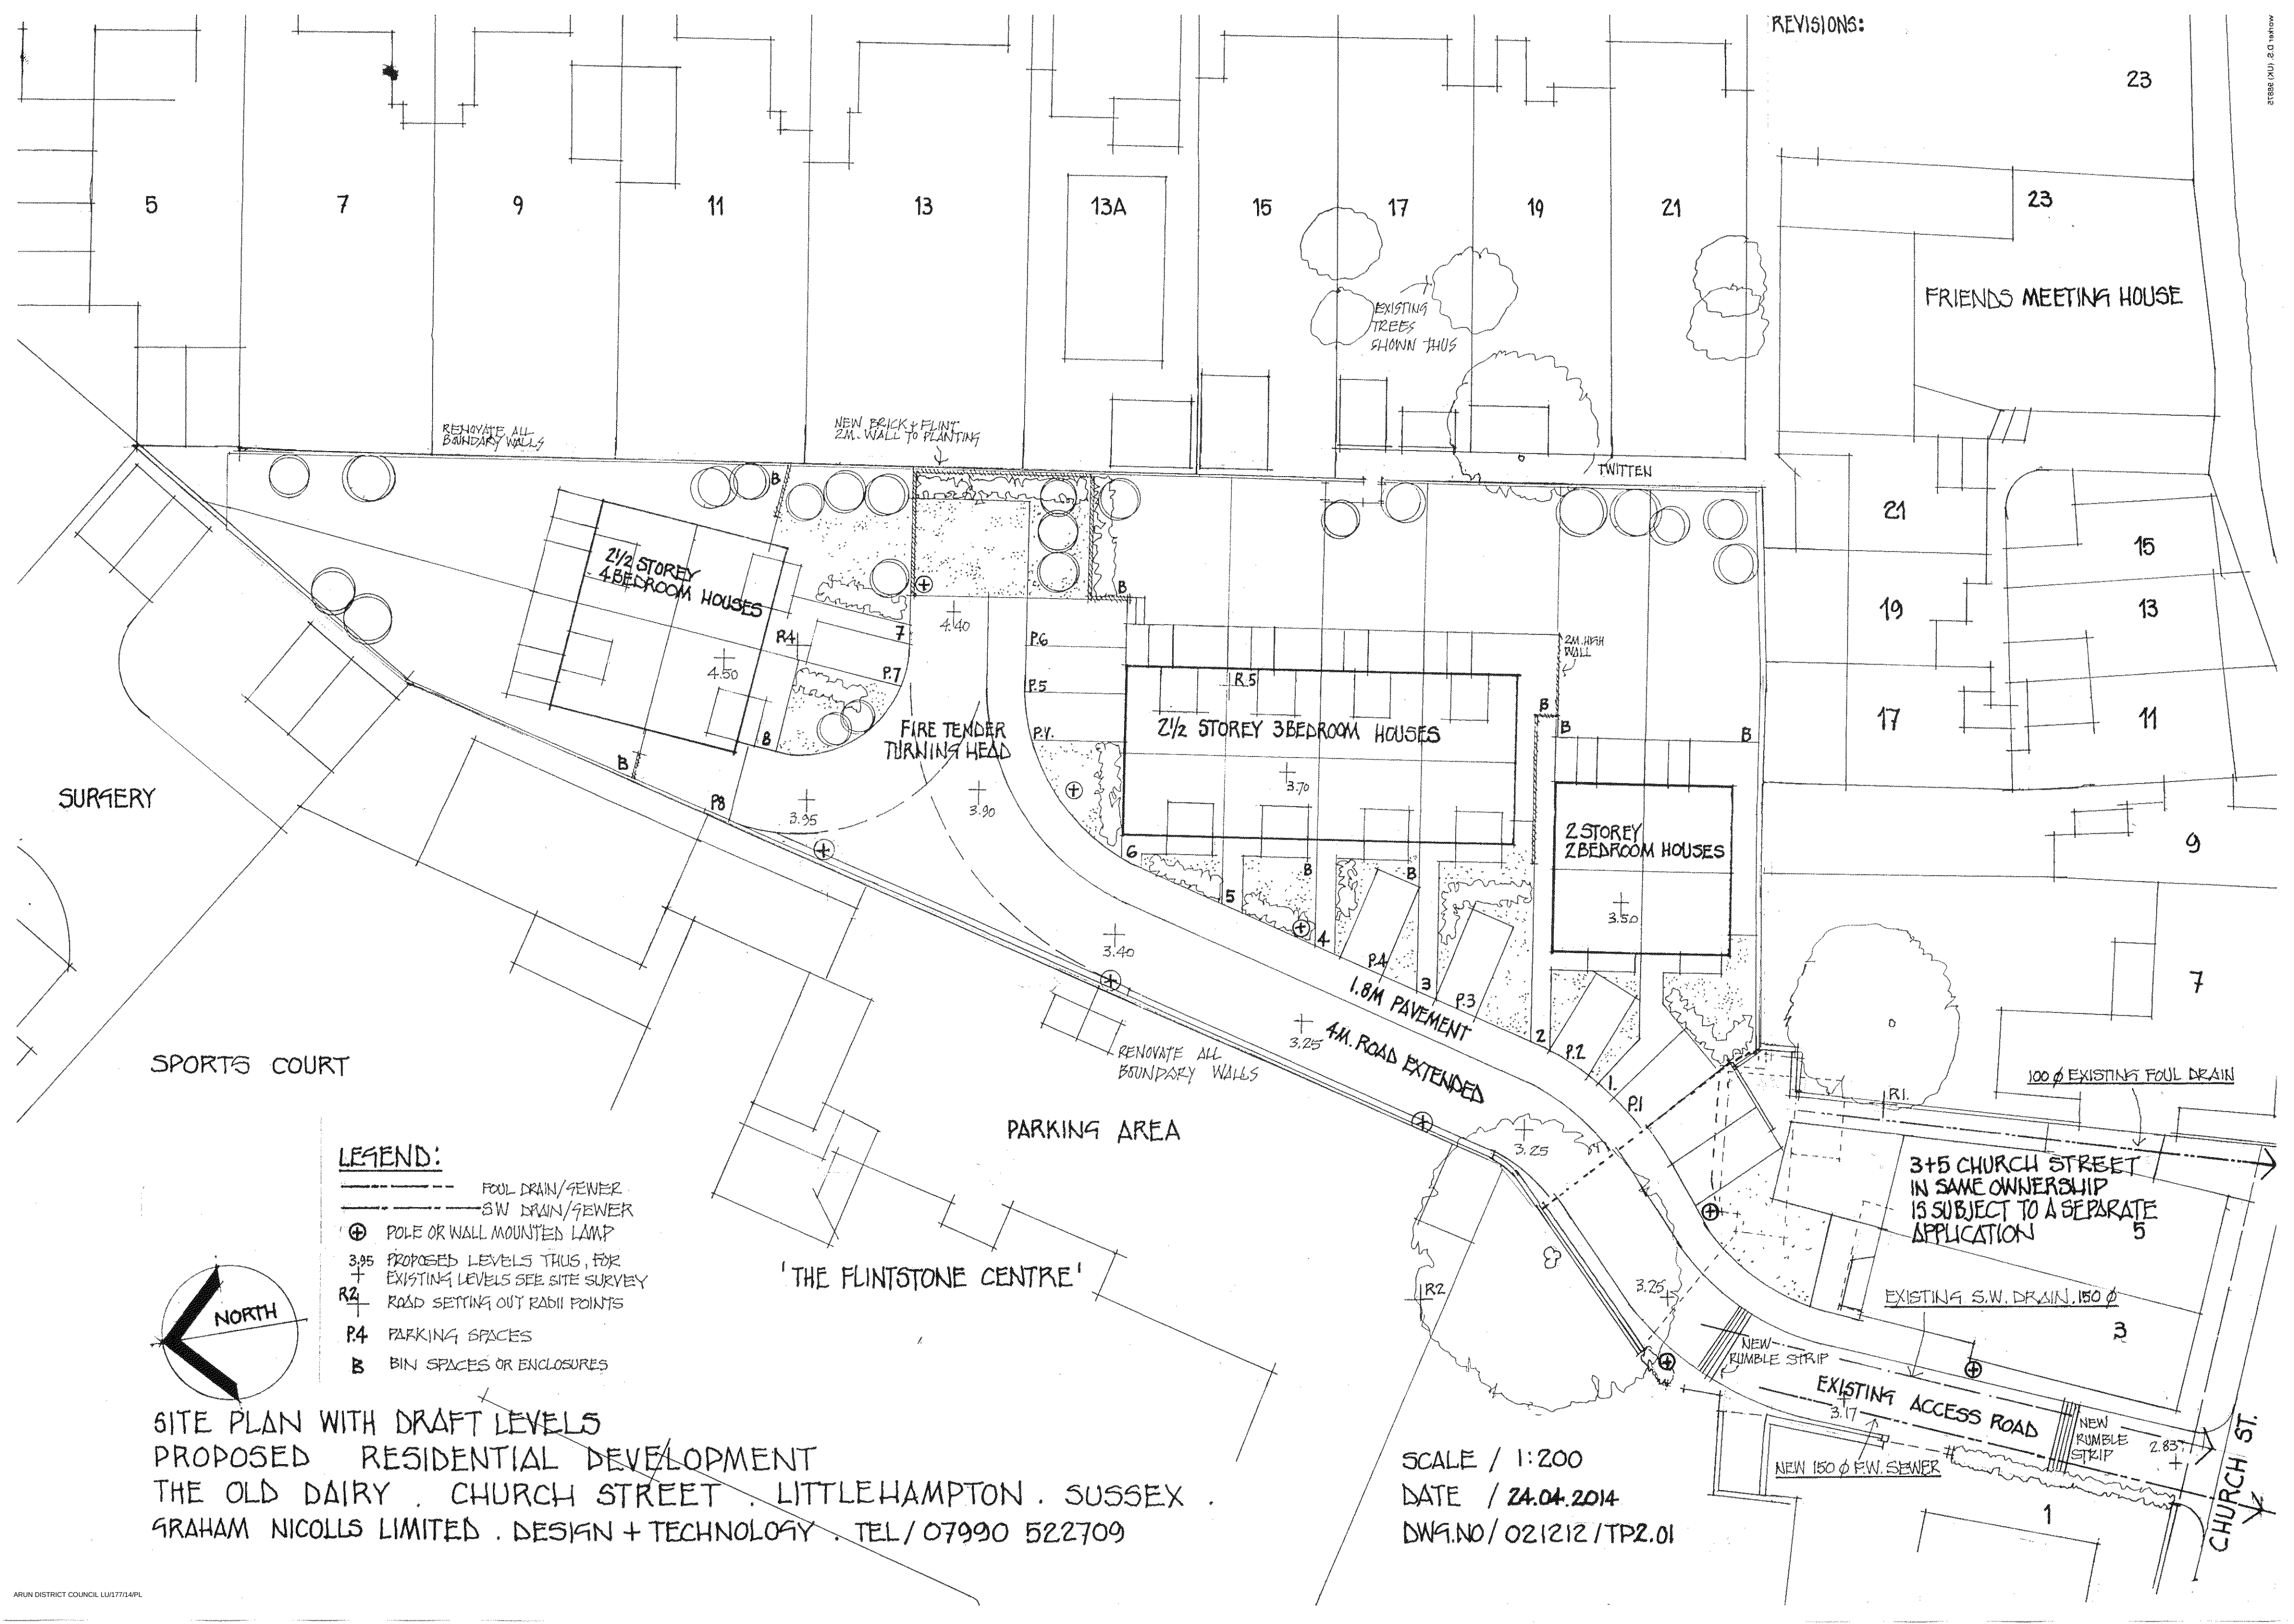

LEGEND:

- FOUL DRAIN/SEWER
- SW DRAIN/SEWER
- ⊕ POLE OR WALL MOUNTED LAMP
- 3.95 PROPOSED LEVELS THUS, FOR
- + EXISTING LEVELS SEE SITE SURVEY
- R2 ROAD SETTING OUT RADIUS POINTS
- P4 PARKING SPACES
- B BIN SPACES OR ENCLOSURES

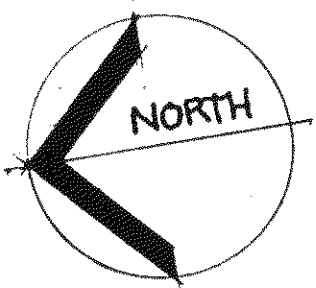

SITE PLAN WITH DRAFT LEVELS
 PROPOSED RESIDENTIAL DEVELOPMENT
 THE OLD DAIRY, CHURCH STREET, LITTLEHAMPTON, SUSSEX.
 GRAHAM NICOLLS LIMITED, DESIGN + TECHNOLOGY, TEL/07990 522709

SCALE / 1:200
 DATE / 24.04.2014
 DWG.NO / 021212/TP2.01

CHURCH ST.