



X:\JOBS\5312_LITTLEHAMPTON LEISURE CENTRE AND PUBLIC REALM\DWG\DRAWINGS\STAGE 4\SOFTWORKS DETAILS\5312_CROSS SECTIONS.DWG

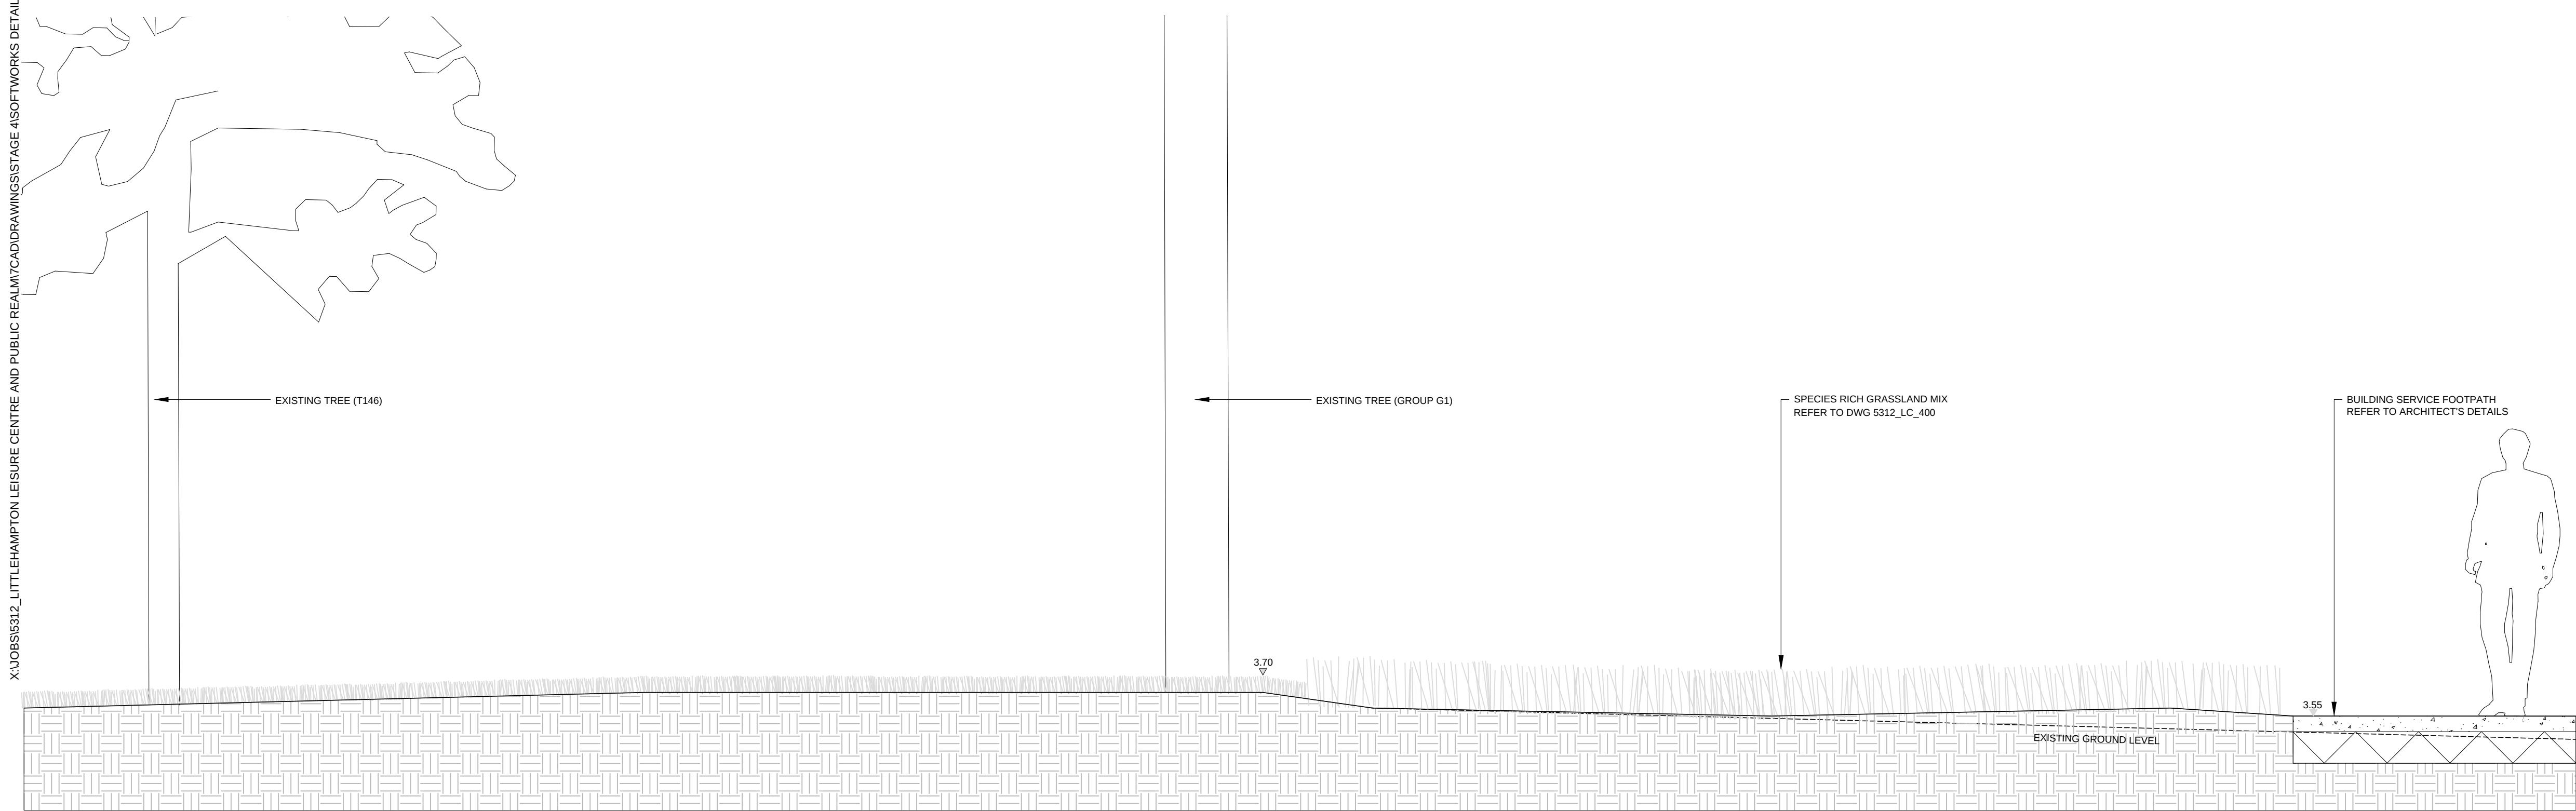

D01
102
SECTION THROUGH LANDFORM TO WEST OF BUILDING A - A'
SCALE 1 : 25

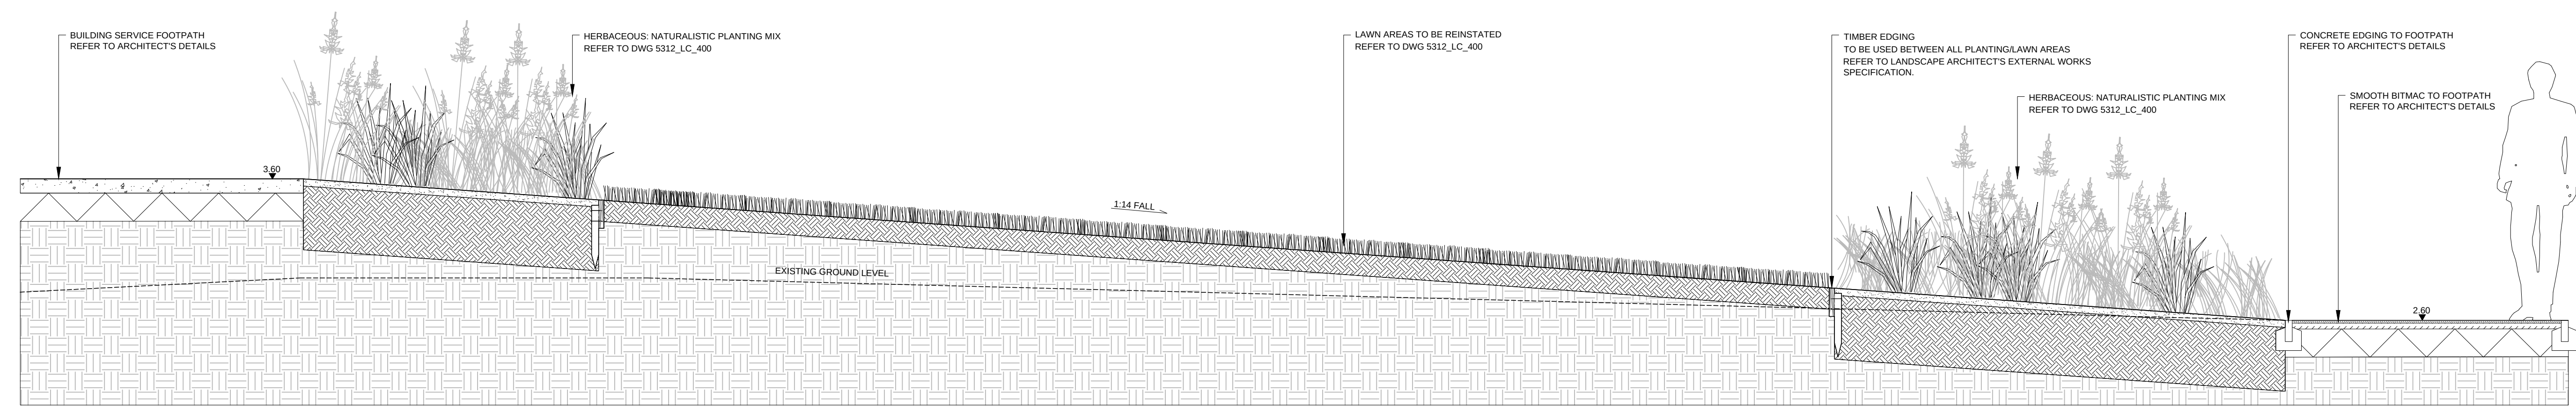

D02
102
SECTION THROUGH SLOPING LANDFORM TO SOUTH SIDE OF BUILDING B - B'
SCALE 1 : 25

LEGEND

NOTES

FOR LOCATIONS OF CROSS SECTIONS REFER TO DRAWING 5312_LC_100

FOR SOFTWORKS AND TOPSOIL LAYOUT AND REFERENCE PLANS REFER TO DRAWING 5312_LC_400

FOR PLANTING PLANS AND SCHEDULES REFER TO DRAWING 5312_LC_401-405

FOR TREE SURVEY REFER TO ARBORICULTURAL SURVEY REPORT

A	Species rich grassland added to west of building	AW	18/05/17
REV.	DESCRIPTION	APP.	DATE

LDA DESIGN

PROJECT TITLE
LITTLEHAMPTON LEISURE CENTRE
LANDSCAPE AND PUBLIC REALM

DRAWING TITLE
Cross Sections
Sheet 01

ISSUED BY	Exeter	T: 01392 260 430
DATE	March 2017	DRAWN AW
SCALE	1:25	CHECKED TS
STATUS	Sketch	APPROVED SJT

DWG. NO 5312_LC_102_REVA

No dimensions are to be scaled from this drawing.
All dimensions are to be checked on site.
Area measurements for indicative purposes only.

© LDA Design Consulting Ltd. Quality Assured to BS EN ISO 9001 : 2008

Sources Ordnance Survey

