


X:\JOBS\5312_LITTLEHAMPTON LEISURE CENTRE AND PUBLIC REALM\7CADDRAWINGS\STAGE 4\SOFTWARE\DETAILS\5312_401-405_PLANTING PLAN.DWG

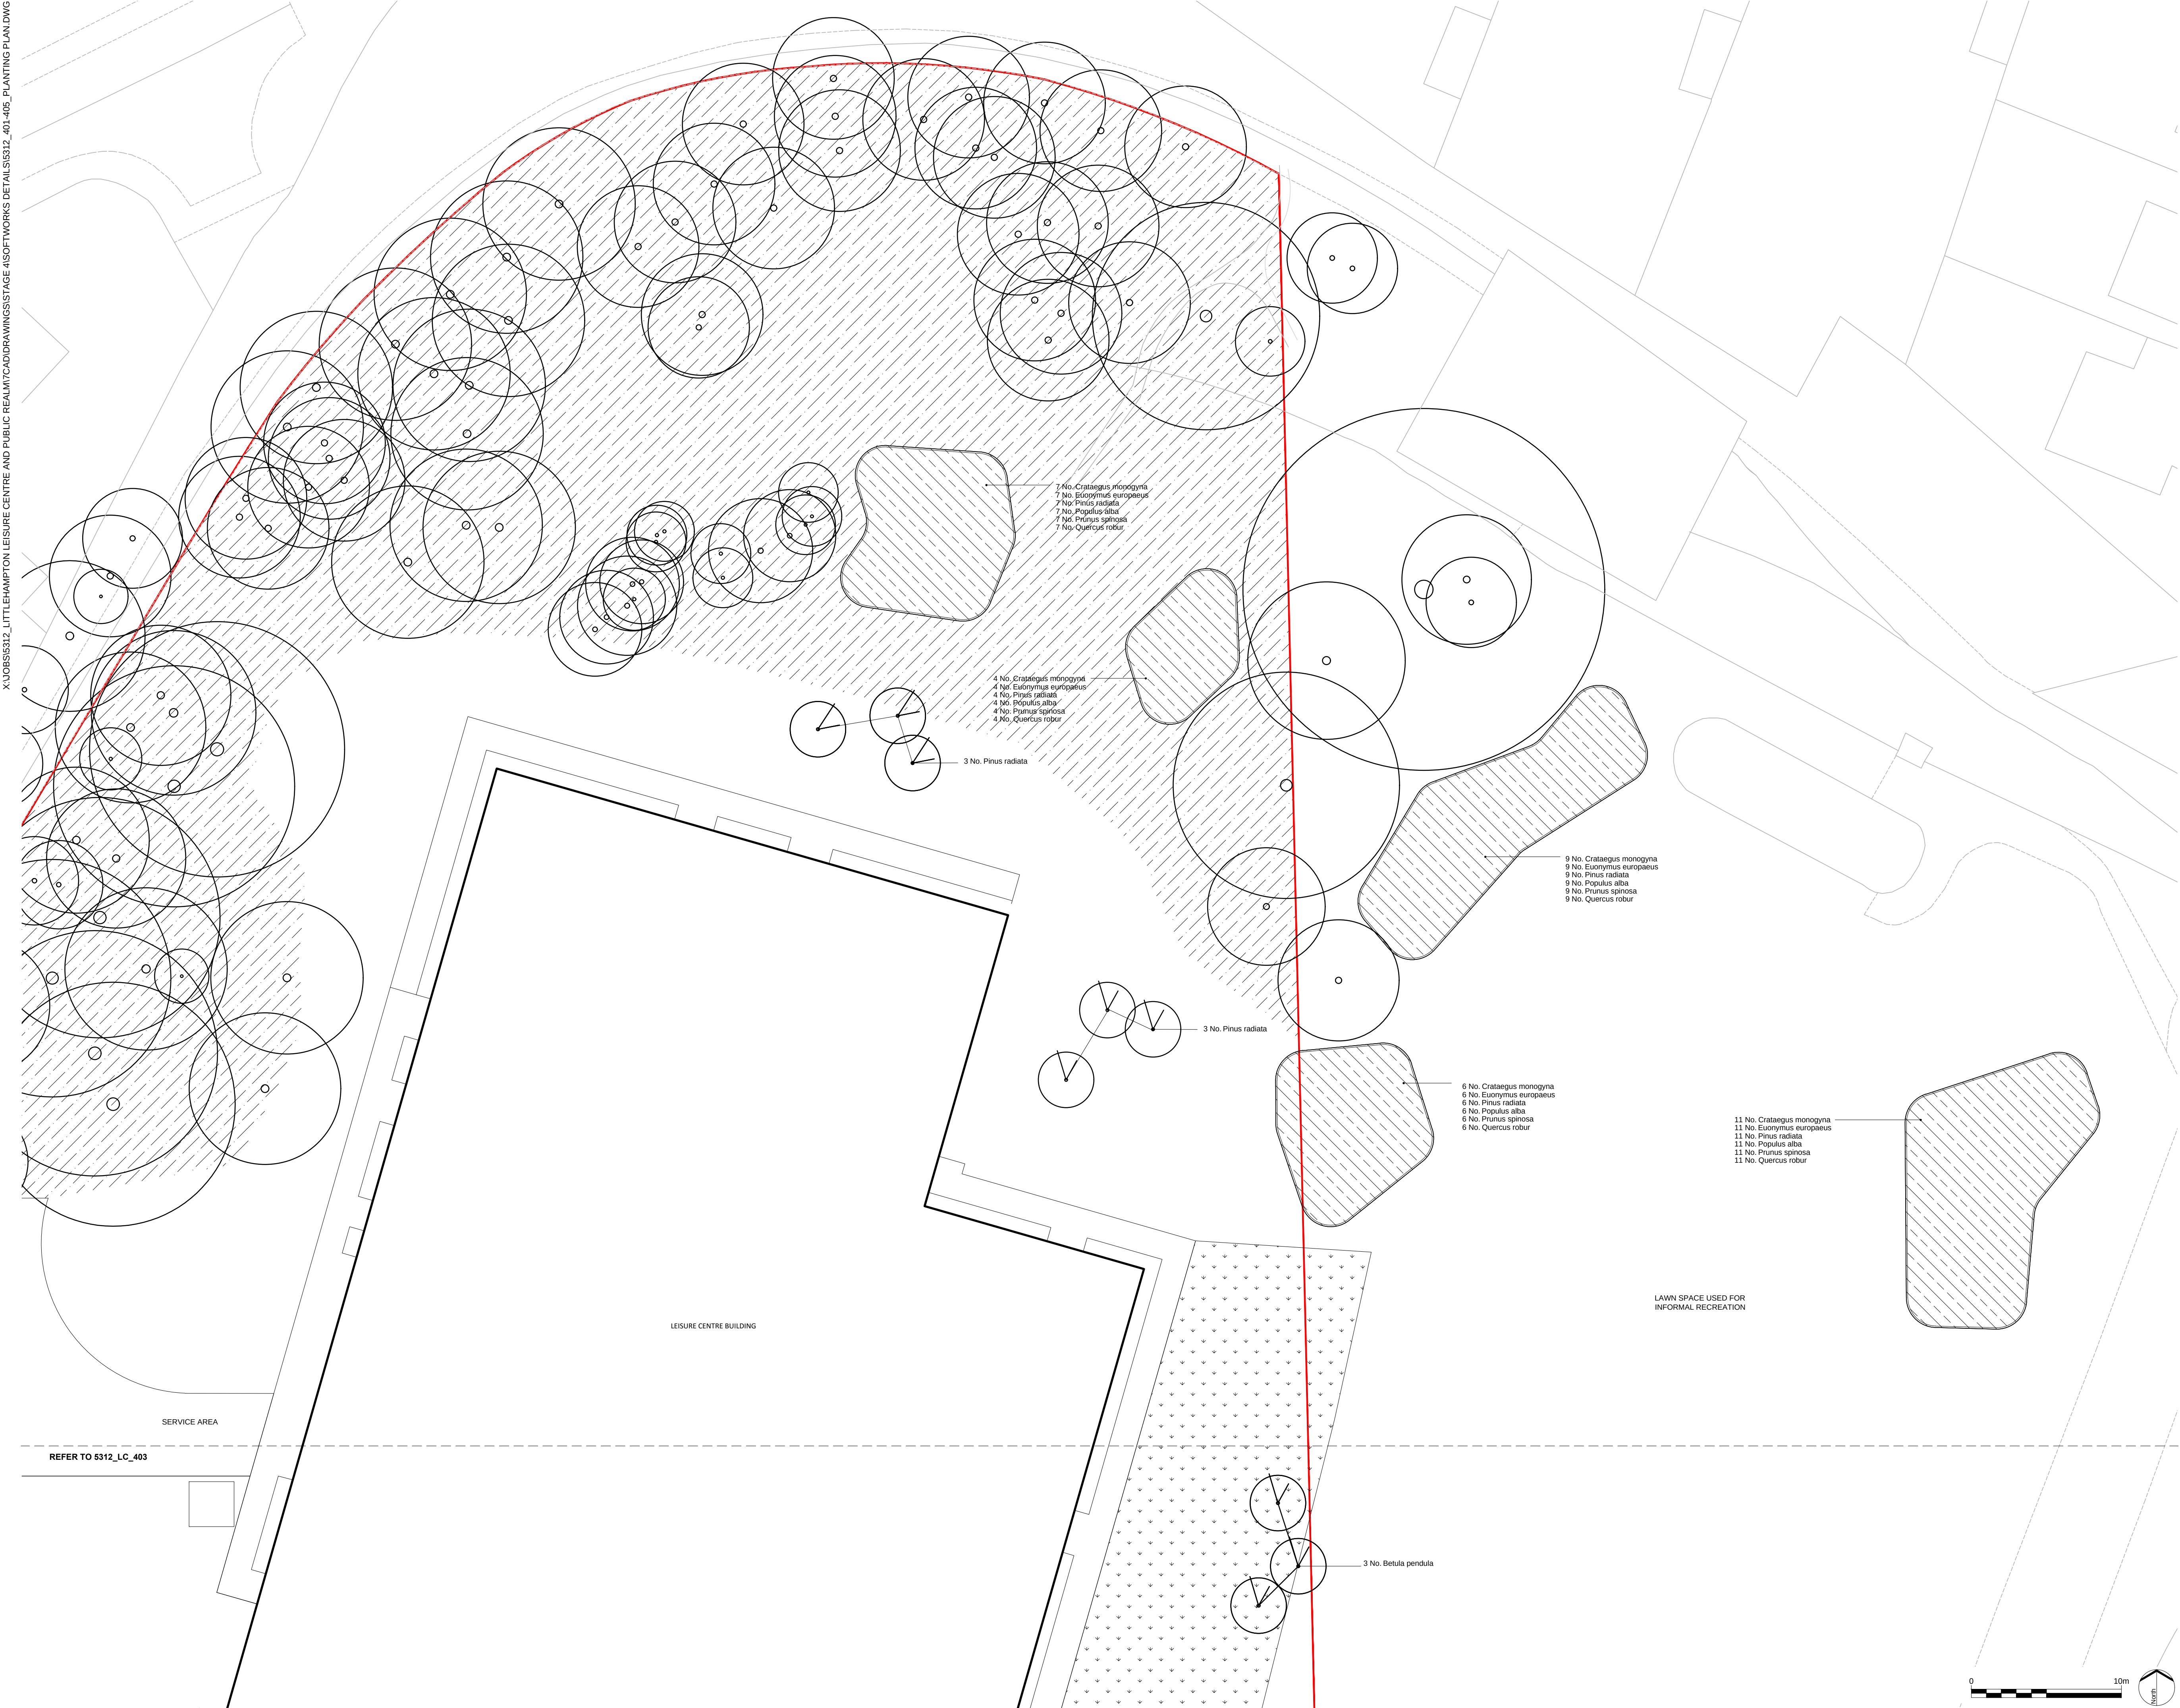

1. This drawing is to be read in conjunction with all other drawings and specifications.
2. Do not scale off this drawing. Written dimensions to be taken only.
3. Any discrepancies found between this drawing and other drawings and specifications in the construction documents must be referred to the Landscape Architect prior to work commencing.
4. This drawing must not be copied in whole or in part without written consent of LDA design.
5. These drawings are for finishes only. All foundation, fixing, paving depths and drainage details to be provided by others.
6. All dimensions in mm unless otherwise stated.
7. Where dimension sizes of units are given they state length x width x depth.

FOR PLANT SCHEDULES REFER TO DWG 5312_LC_405
DRAWING TO BE READ IN CONJUNCTION WITH LANDSCAPE MASTERPLAN DWG 5312_LC_101
DRAWING TO BE READ IN CONJUNCTION WITH LANDSCAPE ARCHITECT'S EXTERNAL WORKS SPECIFICATION
EXISTING TREES AND WOODLAND TO BE PROTECTED IN ACCORDANCE WITH BS 5837
FOR TREE SURVEY REFER TO ARBORICULTURAL SURVEY REPORT
FOR TREE PIT AND STAKING DETAILS REFER TO DWG 5312_LC_406

- SITE BOUNDARY
- COASTAL PLANTING
SPECIES TO BE PLANTED IN IRREGULAR SIZED GROUPS VARYING BETWEEN 1 - 5 NO.
- NATURALISTIC PLANTING
SPECIES TO BE PLANTED IN IRREGULAR SIZED GROUPS VARYING BETWEEN 1 - 7 NO.
- NATURAL SCREENING PLANTING
WILDFLOWER TURF: WFT LANDSCAPE 34
WITH SPECIES TO PLANTED AT 1 - 1.5M RANDOM CTRS IN IRREGULAR ROWS VARYING FROM 1 - 2M CTRS TO ACHIEVE AVERAGE OVERALL DENSITY OF 1M CTRS
- WILDFLOWER TURF: WFT SHADE 41
- AREA TO BE PLANTED AS PART OF COMMUNITY ENGAGEMENT
- HEDGEROW TO BOAT YARD FENCE
REFER TO 5312_LC_406
- EXISTING WOODLAND RETAINED.
AREAS AFFECTED BY BUILDING WORKS TO BE REPLANTED WITH WOODLAND PLANTING
- PROPOSED WOODLAND PLANTING
TO OFFSET LOSS FROM CONSTRUCTION
- PROPOSED SPECIMEN TREE PLANTING
- EXISTING TREE PLANTING

A	Boat Yard layout update	AW	13/04/17
REV.	DESCRIPTION	APP.	DATE

LDA DESIGN

PROJECT TITLE
1. LITTLEHAMPTON LEISURE CENTRE
LANDSCAPE AND PUBLIC REALM

DRAWING TITLE
Planting Plan
Sheet 2

ISSUED BY	Exeter	T: 01392 260 430
DATE	March 2017	DRAWN MC
SCALE	1:200	CHECKED AW
STATUS	Final	APPROVED SJT

DWG. NO 5312_LC_402_REVA

No dimensions are to be scaled from this drawing.
All dimensions are to be checked on site.
Area measurements for indicative purposes only.

Sources: Ordnance Survey