


DRAWING TO BE READ IN-CONJUNCTION WITH LANDSCAPE
MASTERPLAN DWG 5312_LC_101

DRAWING TO BE READ IN-CONJUNCTION WITH LANDSCAPE
ARCHITECT'S EXTERNAL WORKS SPECIFICATION

EXISTING TREES AND WOODLAND TO BE PROTECTED IN ACCORDANCE WITH BS:5837

FOR TREE SURVEY REFER TO ARBORICULTURAL SURVEY REPORT

FOR TREE PIT AND STAKING DETAILS REFER TO DWG 5312_LC_406

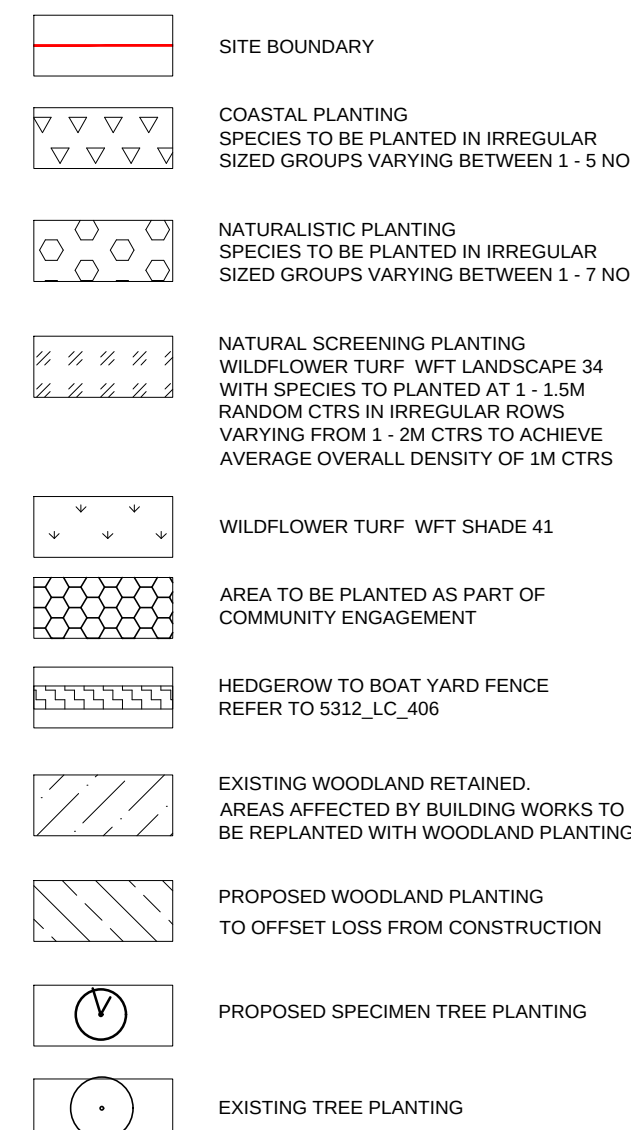

A	Boat Yard layout update	AW	13/04/1
REV.	DESCRIPTION	APP.	DATE

LDĀ DESIGN

PROJECT TITLE
LITTLEHAMPTON LEISURE CENTRE
LANDSCAPE AND PUBLIC REALM

DRAWING TITLE
Planting Plan
Sheet 3

ISSUED BY	Exeter	T: 01392 260 430
DATE	March 2017	DRAWN
SCALE@A1	1:200	CHECKED
STATUS	Final	APPROVED

DWG. NO 5312_LC_403_REVA

No dimensions are to be scaled from this drawing.
All dimensions are to be checked on site.
Area measurements for indicative purposes only.

© LDA Design Consulting Ltd. Quality Assured to BS EN ISO 9001 : 2008