


Note Distance to Boundary

A= 0.1m (no guttering to overhang boundary)

B= 3m

C= 10m

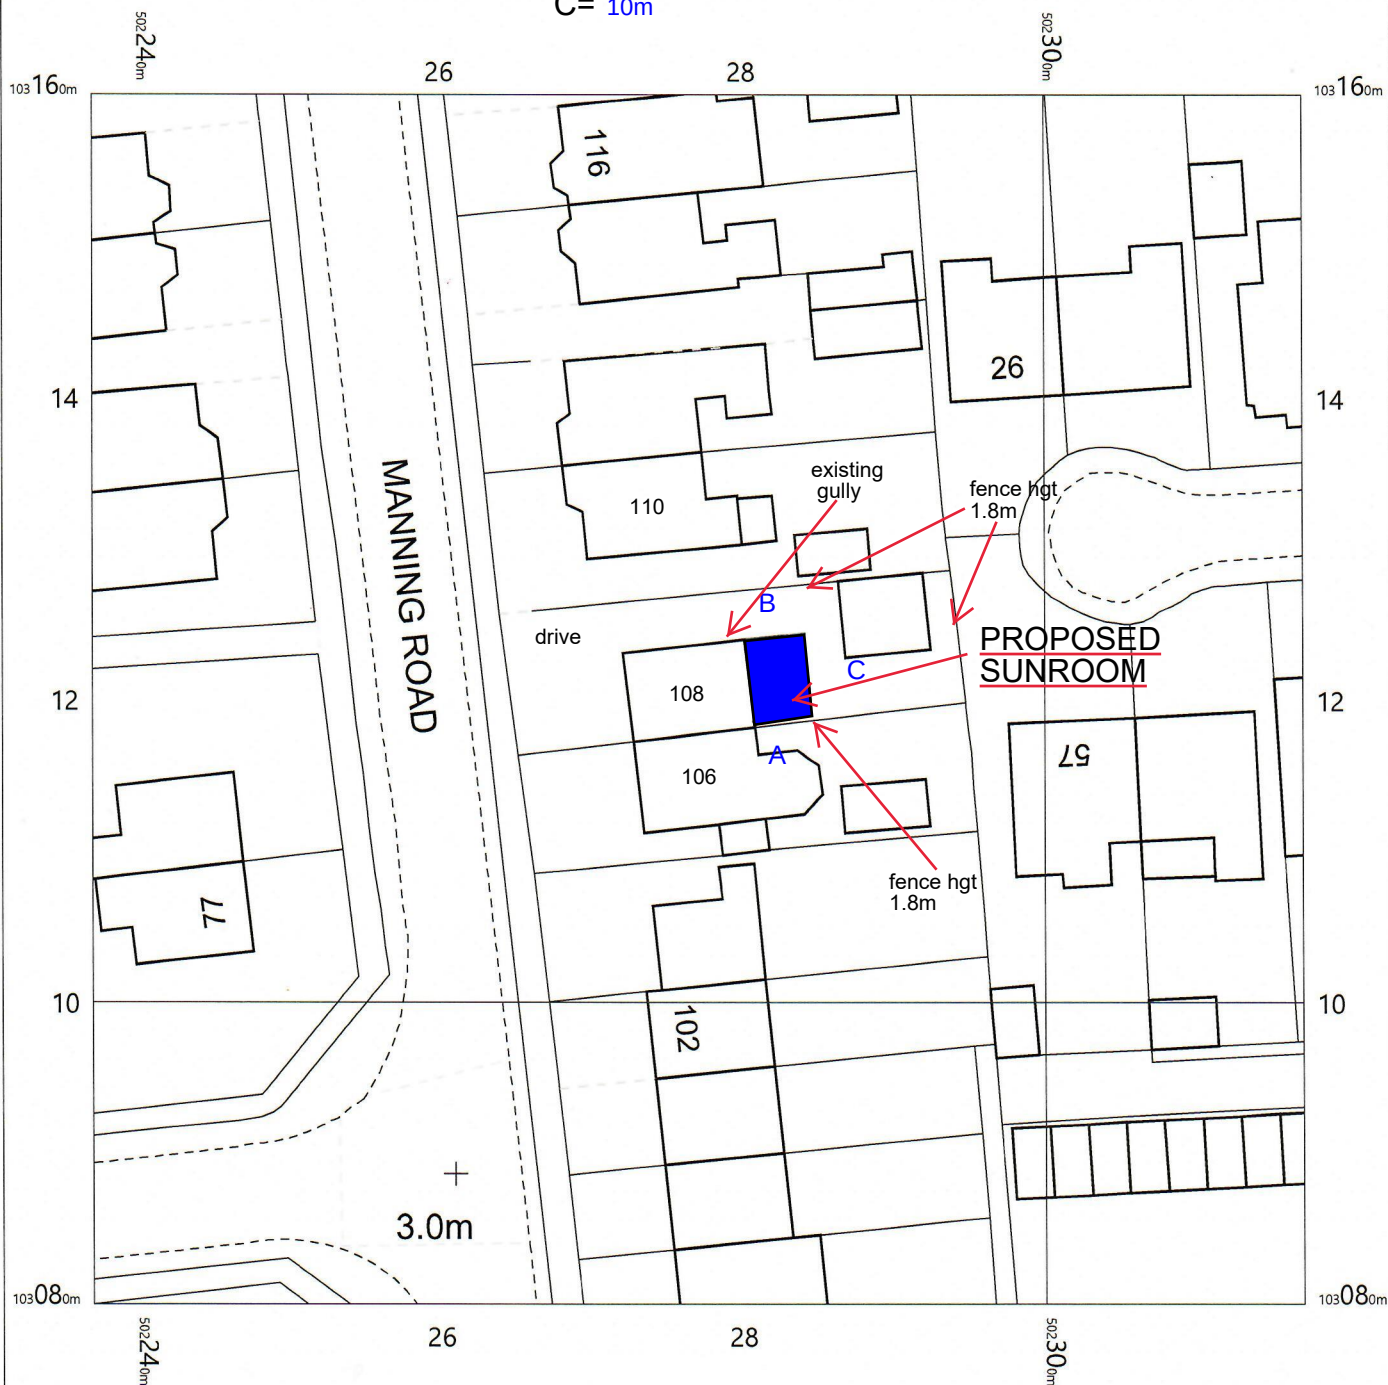


NOTES

access via drive ie skips etc
drainage to existing gully
fence hgt to remain same
no trees are affected in this development

PROPOSED REAR SUNROOM

width 5.9m, projection 4m, hgt to eaves 2.4m, hgt to ridge 3.5m
brickwork to match property, frames white upvc, glazing clear,
light weight tiled roof, tile colour to match property

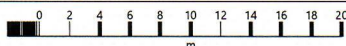

OS MasterMap 1250/2500/10000 scale
Wednesday, October 10, 2018, ID: CM-00747985
www.centremapslive.co.uk

1:500 scale print at A4, Centre: 502277 E, 103120 N

©Crown Copyright Ordnance Survey. Licence no. 100019980

