



HOUSE

ROOF VENTS

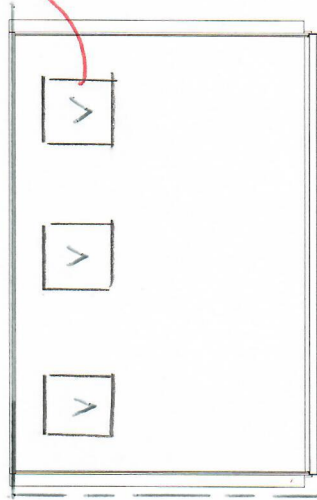


PLAN VIEW Scale 1:100

Boundary.

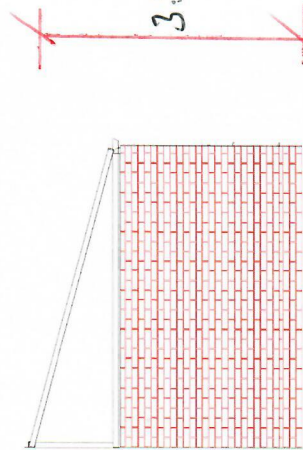


LEFT VIEW Scale 1:100

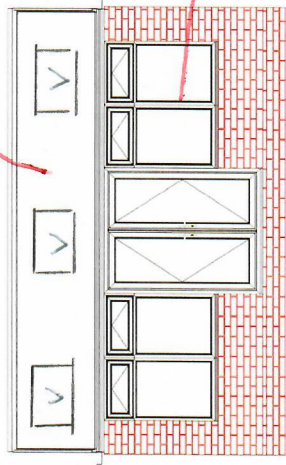

FRONT ELEVATION Scale 1:100

FRAMES WHITE
w/c

LIGHT WEIGHT
TILE ROOF
TILE COVER TO
MATCH PROPERTY

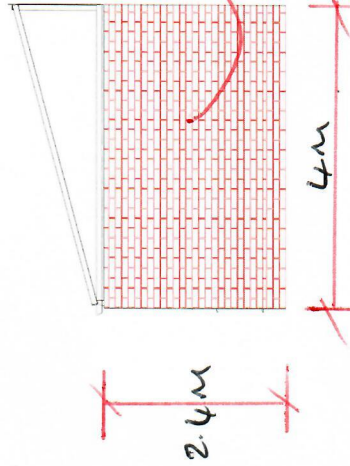

RIGHT VIEW Scale 1:100

BRICKWORK
TO MATCH
PROPERTY.



Prepared for:

Date: 3 / 6 / 2019

Designers signature:

O/A width: 5900 mm O/A depth: 4000 mm

Roof pitch: 15.0°

Internal volume: 59.668 cu.m

Dwarf wall ht: 600 mm

Floor area: 20.500 sq.m