


© Mayer Brown Limited Copyright. The drawings, information and data recorded in this document ("the information") is the property of Mayer Brown. This document and the information are solely for the use of the authorised recipient and this document may not be used, copied or reproduced in whole or part for any purposes other than which it was supplied by Mayer Brown. Mayer Brown makes no representation, undertaking no duty and accepts no responsibilities to any third party who may use or rely upon this document or the information.

A1 ORIGINAL

© Crown copyright and database rights 2020, Ordnance Survey 0100031673.

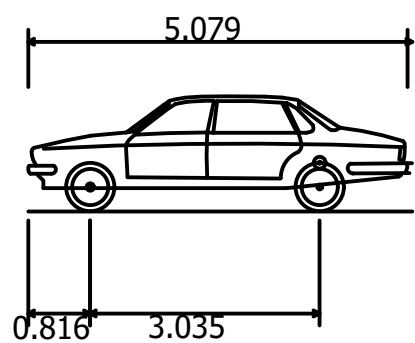

Large Car (2006)
Overall Length 5.079m
Overall Width 1.872m
Overall Body Height 1.525m
Min Body Ground Clearance 0.310m
Max Track Width 1.831m
Lock to lock time 4.00s
Kerb to Kerb Turning Radius 5.900m

KEY

- MAYER BROWN PROPOSED KERBS
- PERSIMMON HOMES PROPOSED KERBS
- FORWARD MANEUVER
- REVERSE MANEUVER

FOR INFORMATION
NOT FOR CONSTRUCTION



Mayer Brown Limited
Lion House, Oriental Road, Woking, Surrey, GU22 8AR
Telephone 01483 750 508 Fax 01483 750 437
wokingoffice@mayerbrown.co.uk www.mayerbrown.co.uk

client
PERSIMMON HOMES THAMES VALLEY

project
PHASE 4
LITTLEHAMPTON

scale 1:250
date JUNE 2020
title SWEPT PATH ANALYSIS PARKING COURT A
(SHEET 2 OF 2)

drawn by TC
checked by SF
cad file MBTK200609-1
Mayer Brown Limited jobcode
suitability -
revision P2

drawing number
MBSK200609-2

