




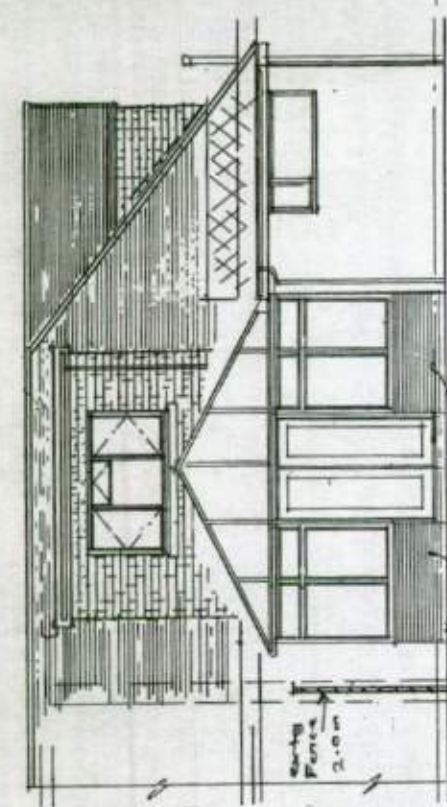


FRONT ELEVATION

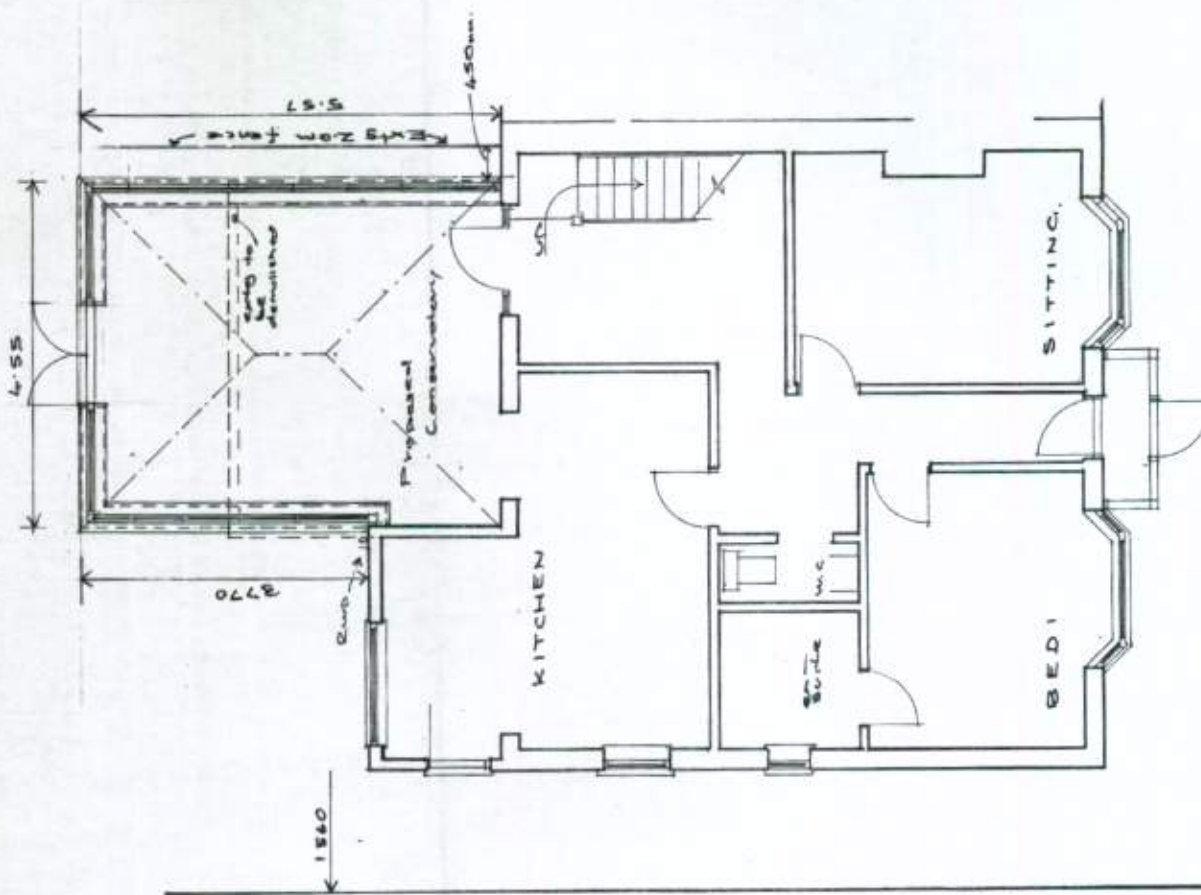


GROUND FLOOR

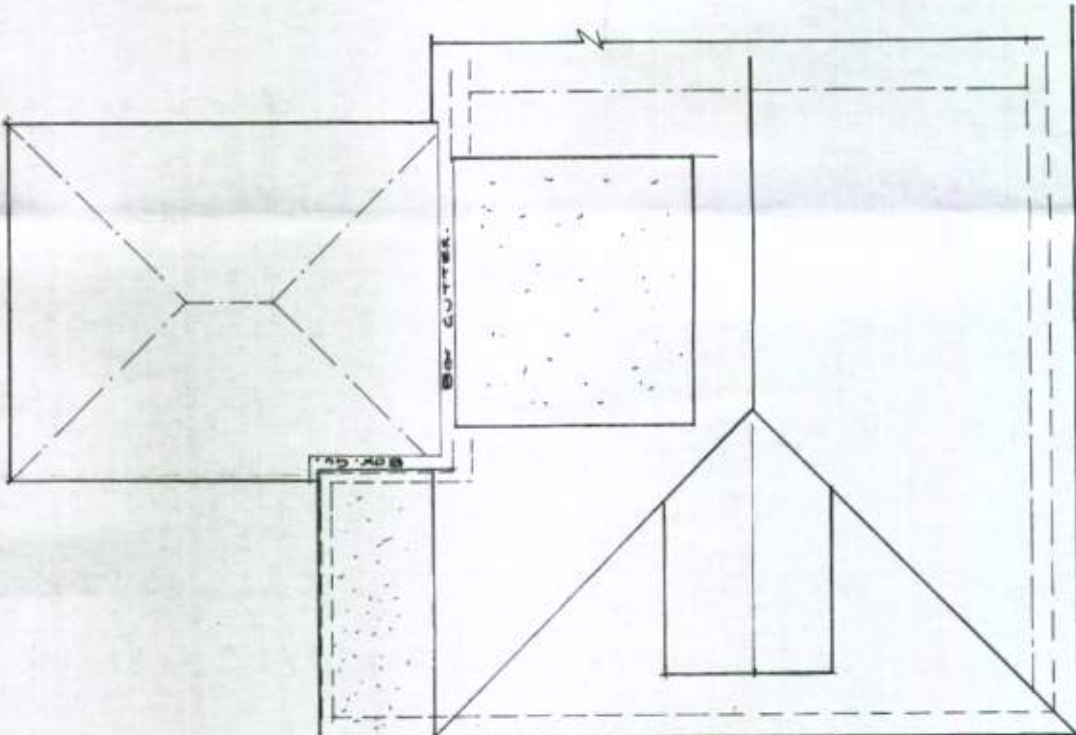

FIRST FLOOR

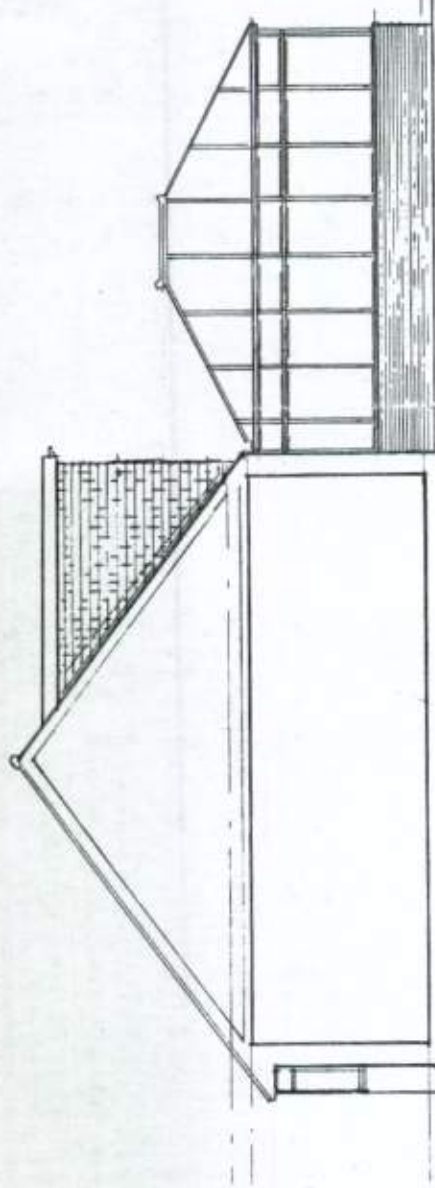

SIDE ELEVATION (a)

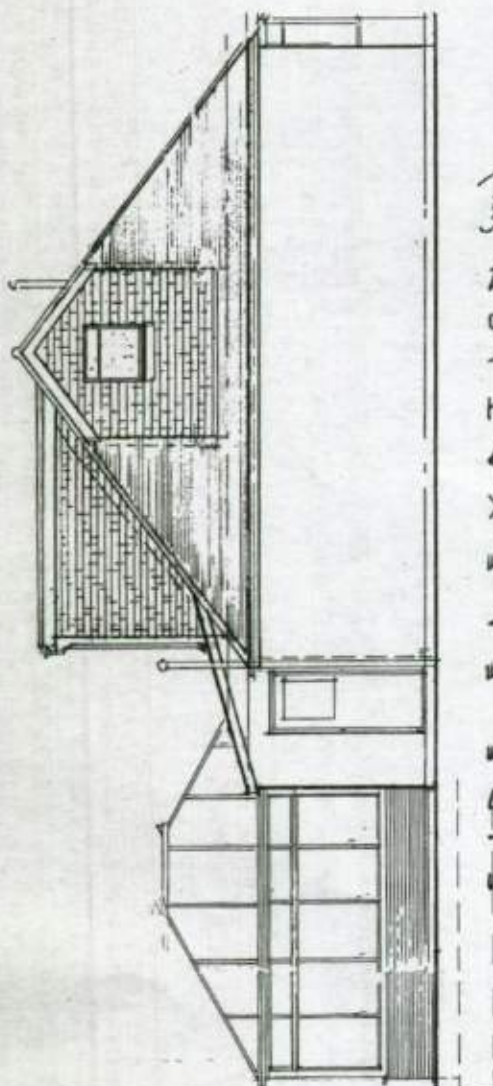

SIDE ELEVATION (b)



PROJECT:

PROPOSED CONSERVATORY
14 Courtwick Road,
Littlehampton
West Sussex,
BN17 7HP

CLIENT: Mr and Mrs. G. Simpson

DWG. NO.
1529/1
Scale & plan size
1:50 @ A1
P.J. Clay
New, 2011

PHILIP J CLAY
ARCHITECTURAL

TELEPHONE AND FAX - 01903 814040
E-Mail philipclay@btinternet.com