



FRONT ELEVATION (1)

LOFT CONVERSION (2)

SIDE ELEVATION (3)

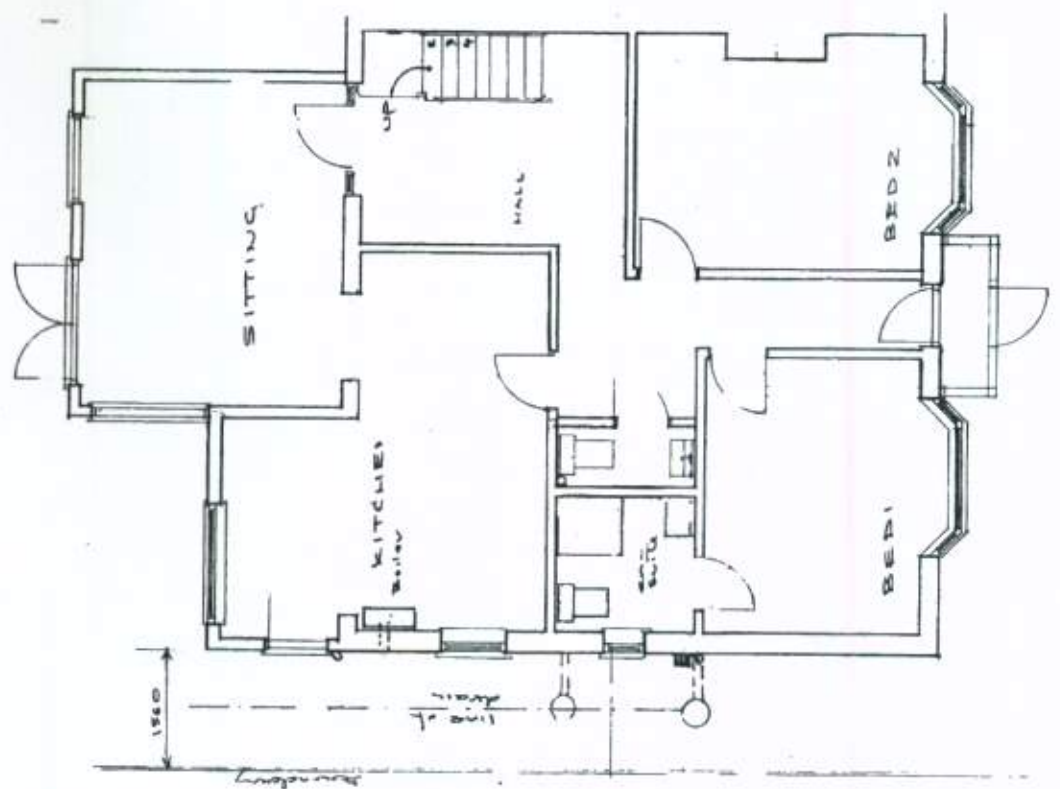

LOFT CONVERSION

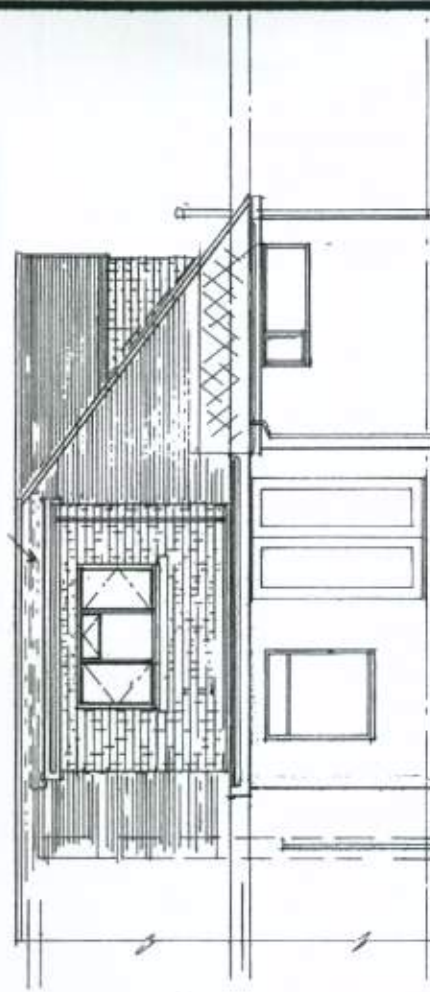

REAR ELEVATION

FLOOR PLANS & ELEVATIONS AS EXISTING, PROJECT:			
PROPOSED Loft Conversion 54 Courtwick Road, Littlehampton West Sussex, BN17 7NP			
CLIENT : Mr and Mrs. G. Simpson			
Scale & plan size	DWG. NO.	P.J. Clay	
1:50 @ A4	1805/3	October 2000	
PHILIP J CLAY ARCHITECTURAL			
TELEPHONE AND FAX 01903 810099 E-Mail philip@pjc.co.uk			