





Rear - South

Side - West

Front - North

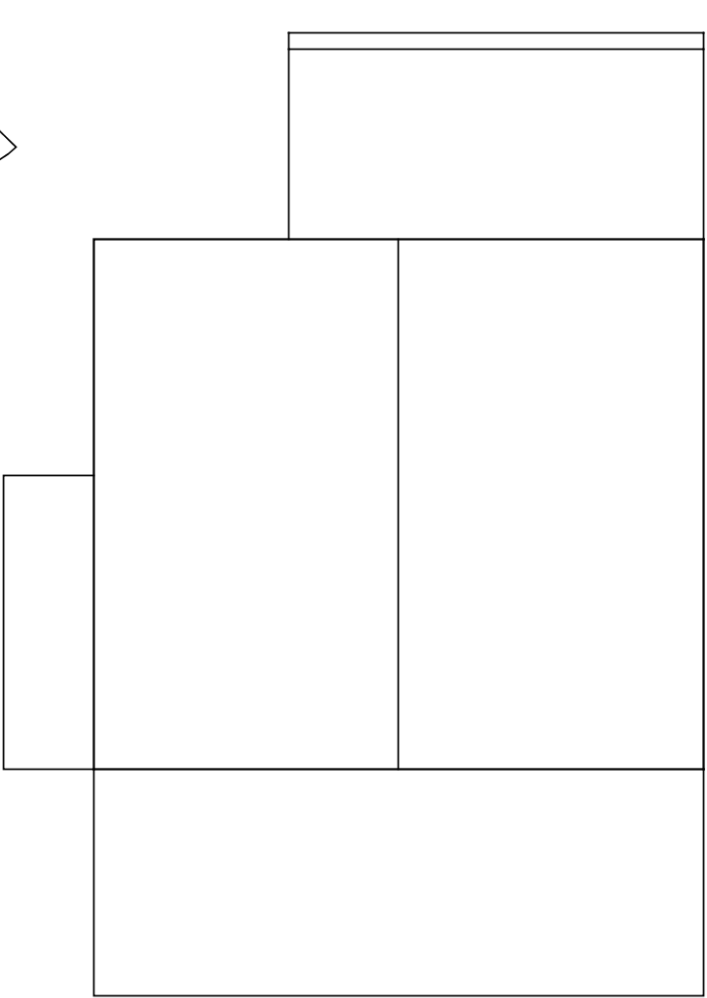

Side - East

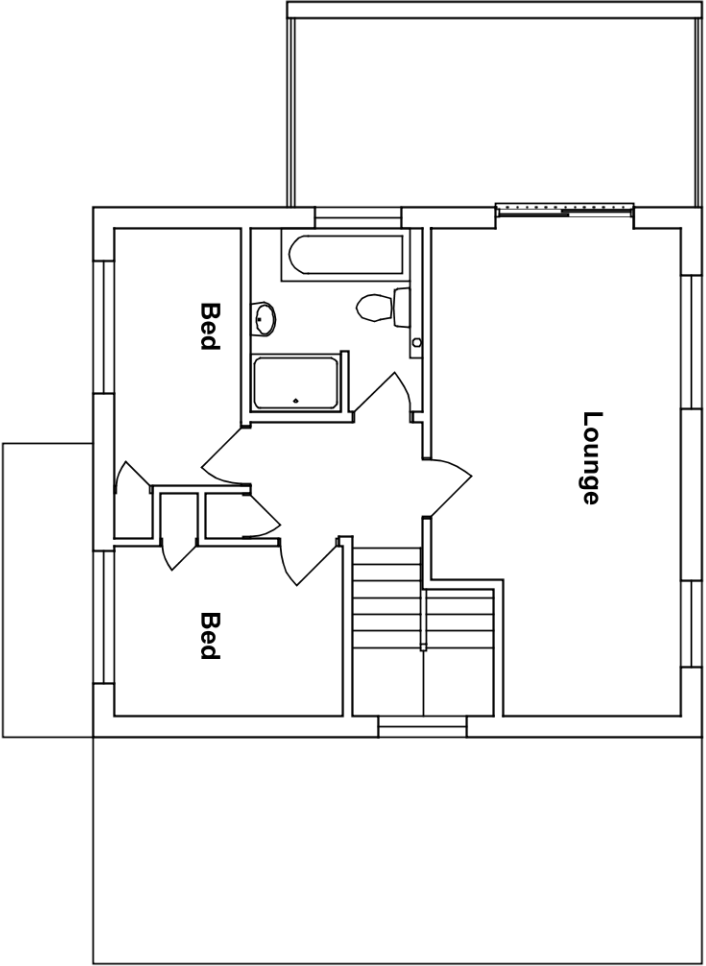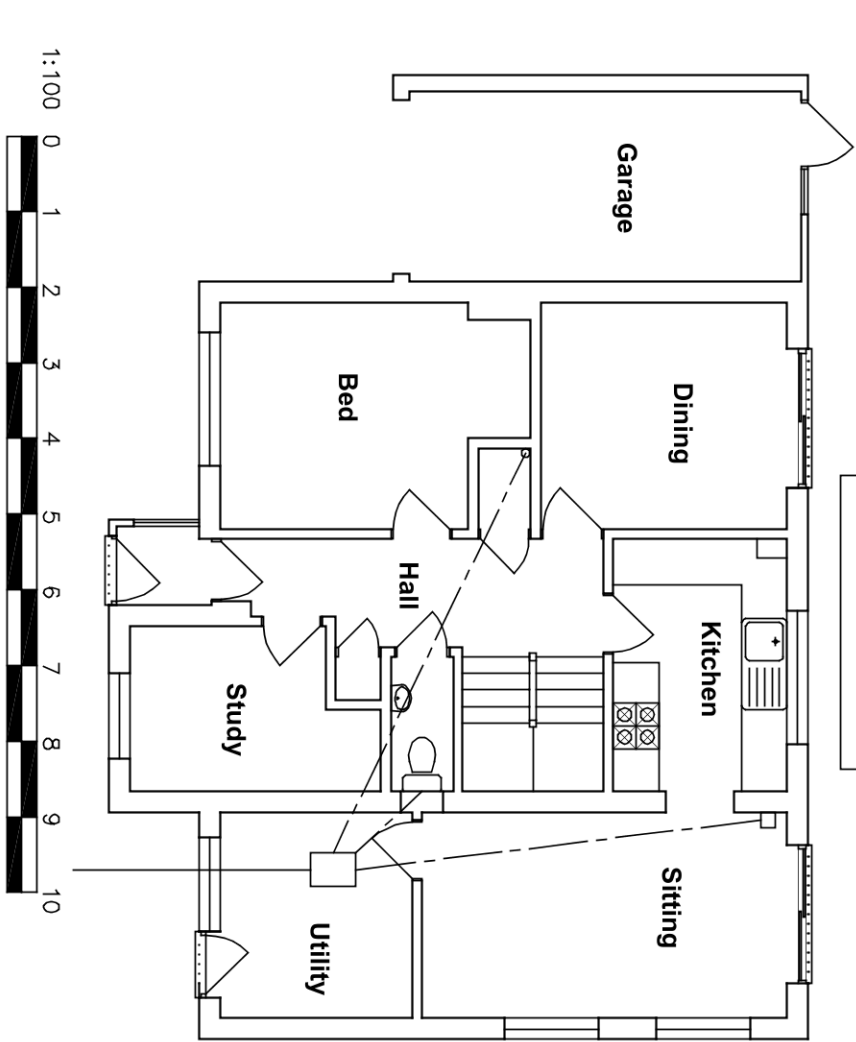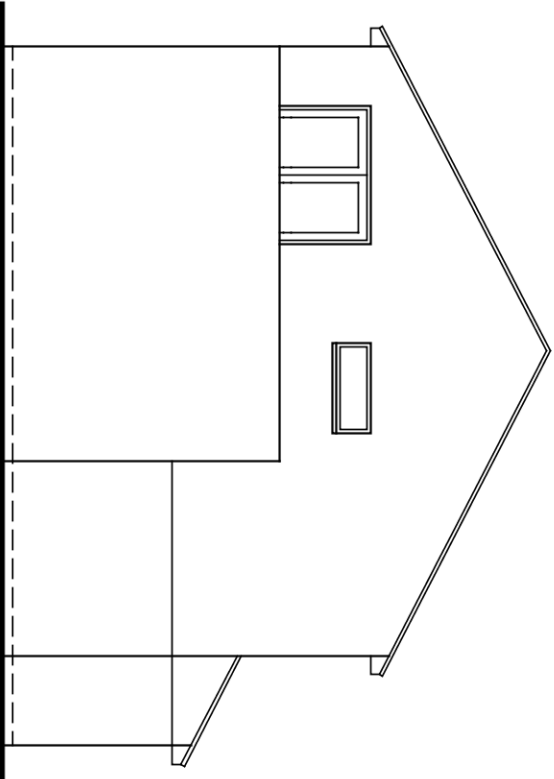

BRYCESON SHAW ASSOCIATES Surveyors and Designers 2 Wellesley Court, Fitzalan Road, Littlehampton, West Sussex BN17 5JW Tel. 01903 734381 Mobile: 07889 651301 E-mail: brycesonshaw@btinternet.com	
Project: Proposed alterations; 12 Reef Close, Littlehampton BN17 6QG	
Drawing: Plans and elevations as existing	
For: Mr. & Mrs. M. Grove	
Drawn: PKS	Date: June 2020
Scales: 1:100	No: 2602/01/01
To scale when printed on A3	