




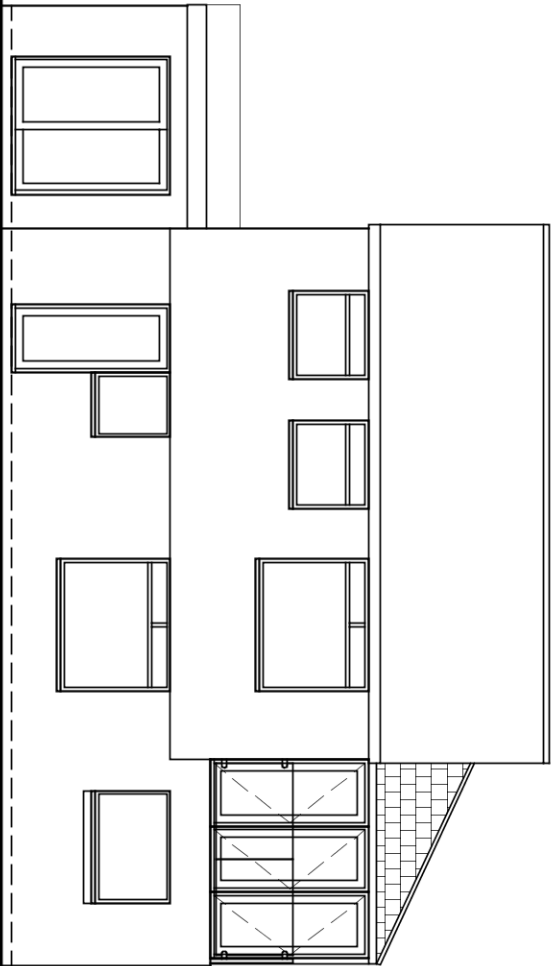

Rear - South

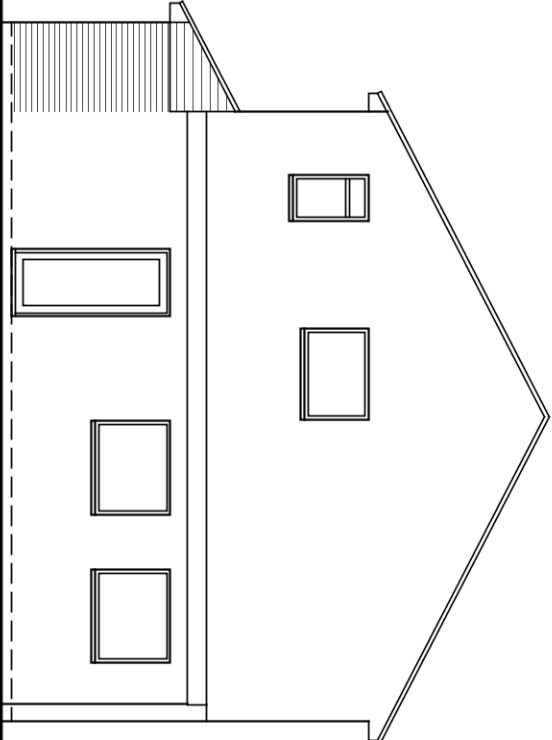


Side - West

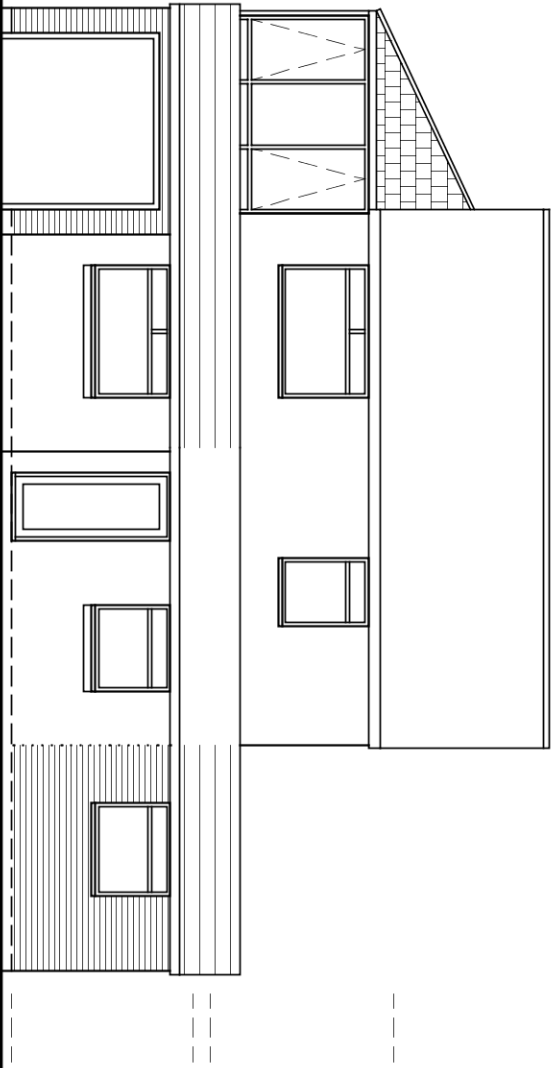


Front - North



Proposed finishes:  
Roof, flat, tiles to match existing and Ultratrame  
simulated tile Ultrarof colour harvest brown  
Walls; face brick and tile hanging to match  
existing  
Fenestration; white uPVC to match existing style  
Fascias, soffits, gutters etc. all to match  
existing

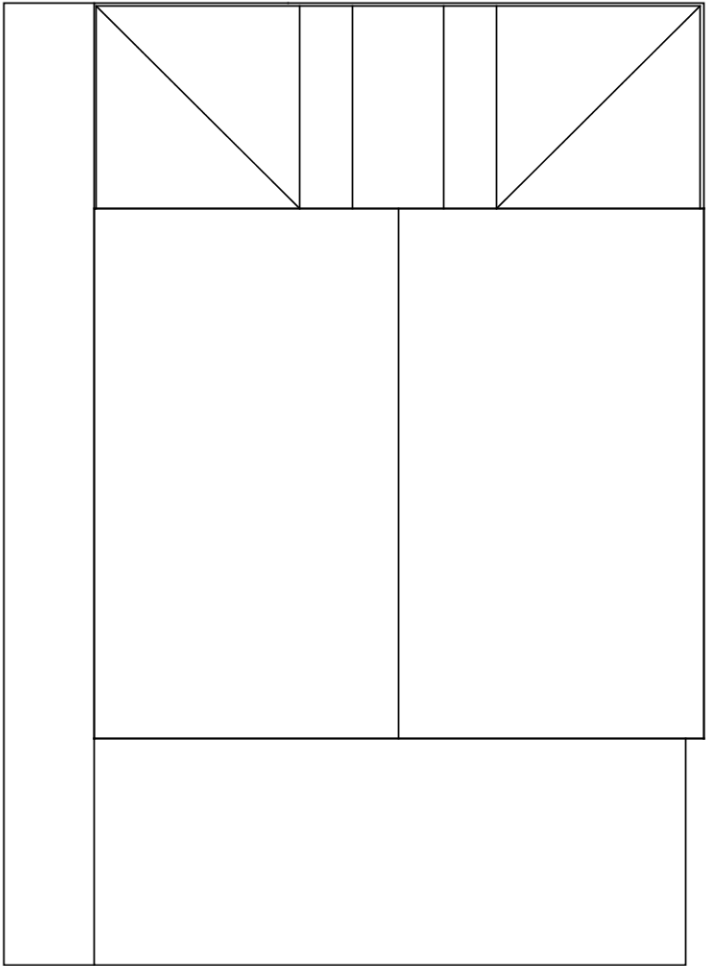

Side - East

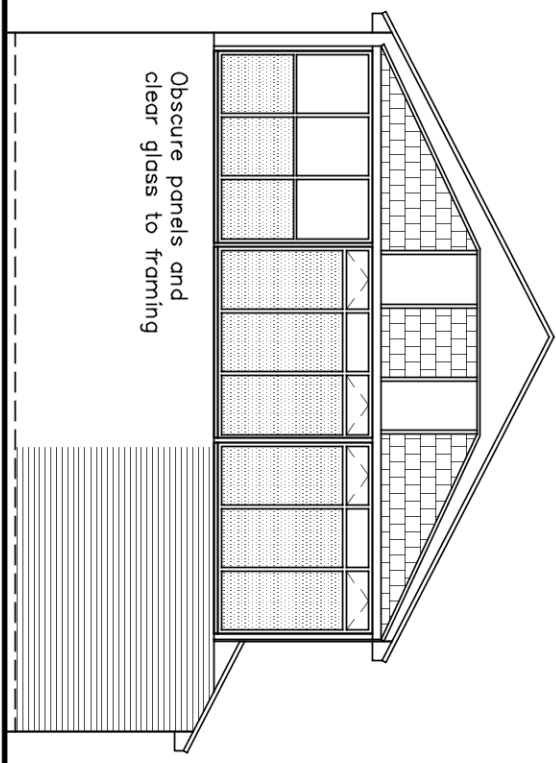

Obscure panels and  
clear glass to framing

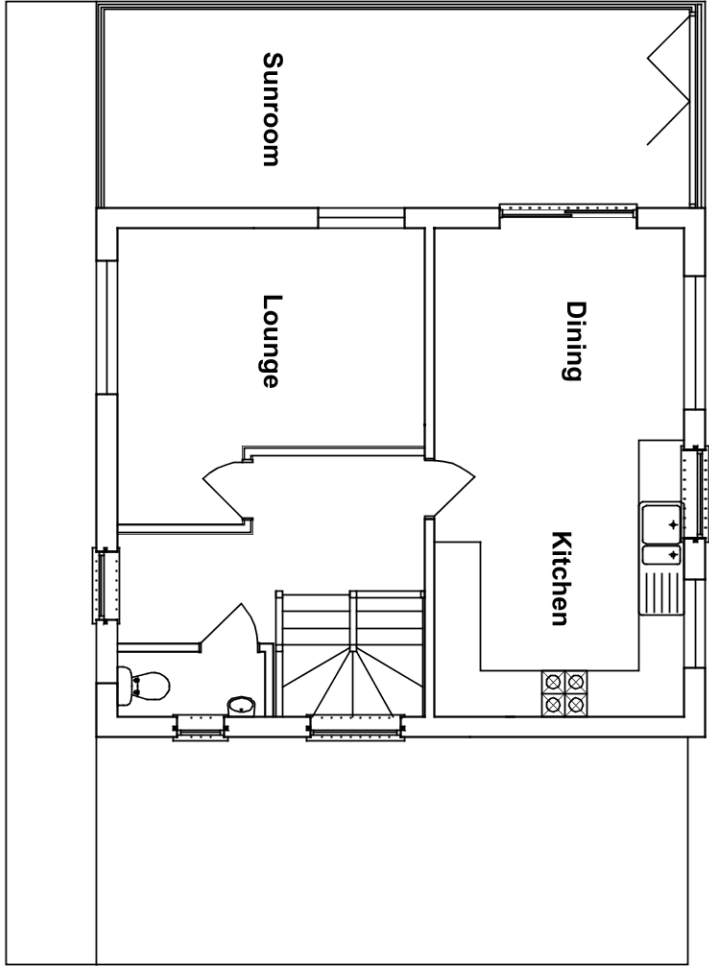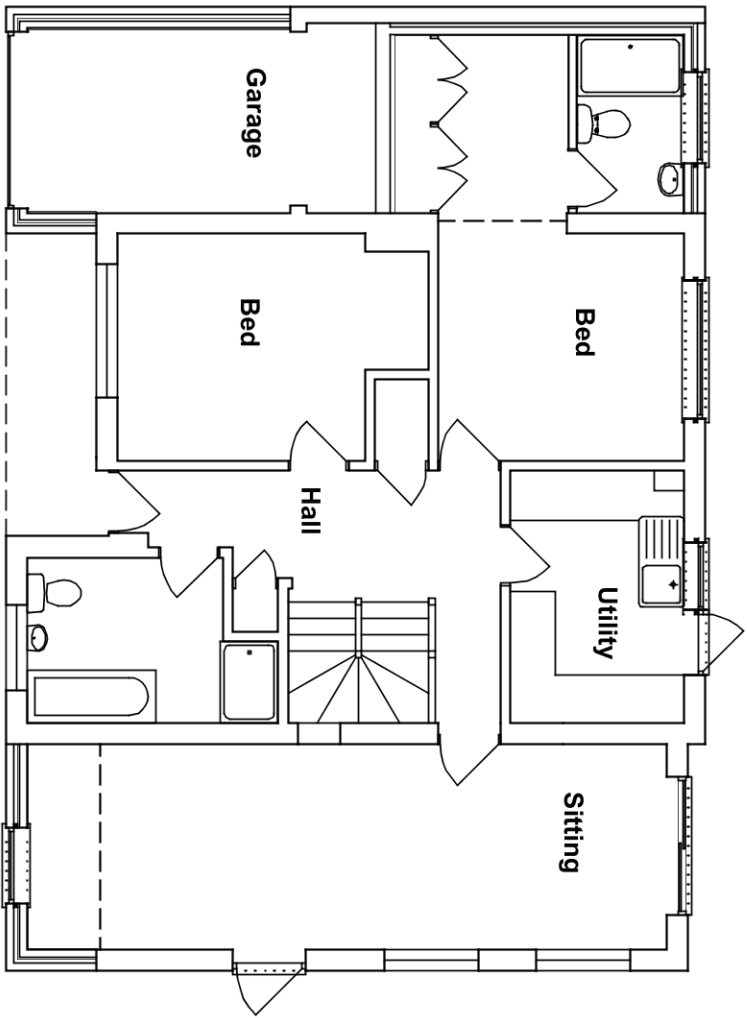

Amendments: –

|                                                                                     |                   |
|-------------------------------------------------------------------------------------|-------------------|
| <b>BRYCESON SHAW ASSOCIATES</b>                                                     |                   |
| Surveyors and Designers                                                             |                   |
| 2 Wellesley Court, Fitzalan Road, Littlehampton,<br>West Sussex BN17 5JW            |                   |
| Tel. 01903 734381 Mobile: 07889 651301                                              |                   |
| E-mail: brycesonshaw@btinternet.com                                                 |                   |
|  |                   |
| <b>Project:</b>                                                                     |                   |
| <b>Proposed alterations; 12 Reef Close, Littlehampton<br/>BN17 6QG</b>              |                   |
| <b>Drawing:</b>                                                                     |                   |
| <b>Plans and elevations as proposed</b>                                             |                   |
| <b>For:</b>                                                                         |                   |
| <b>Mr. &amp; Mrs. M. Grove</b>                                                      |                   |
| <b>Drawn:</b>                                                                       | <b>Date:</b>      |
| PKS                                                                                 | June 2020         |
| <b>Scales:</b>                                                                      | <b>No:</b>        |
| <b>1:100</b>                                                                        | <b>2602/01/02</b> |
| <b>To scale when printed on A3</b>                                                  |                   |

