


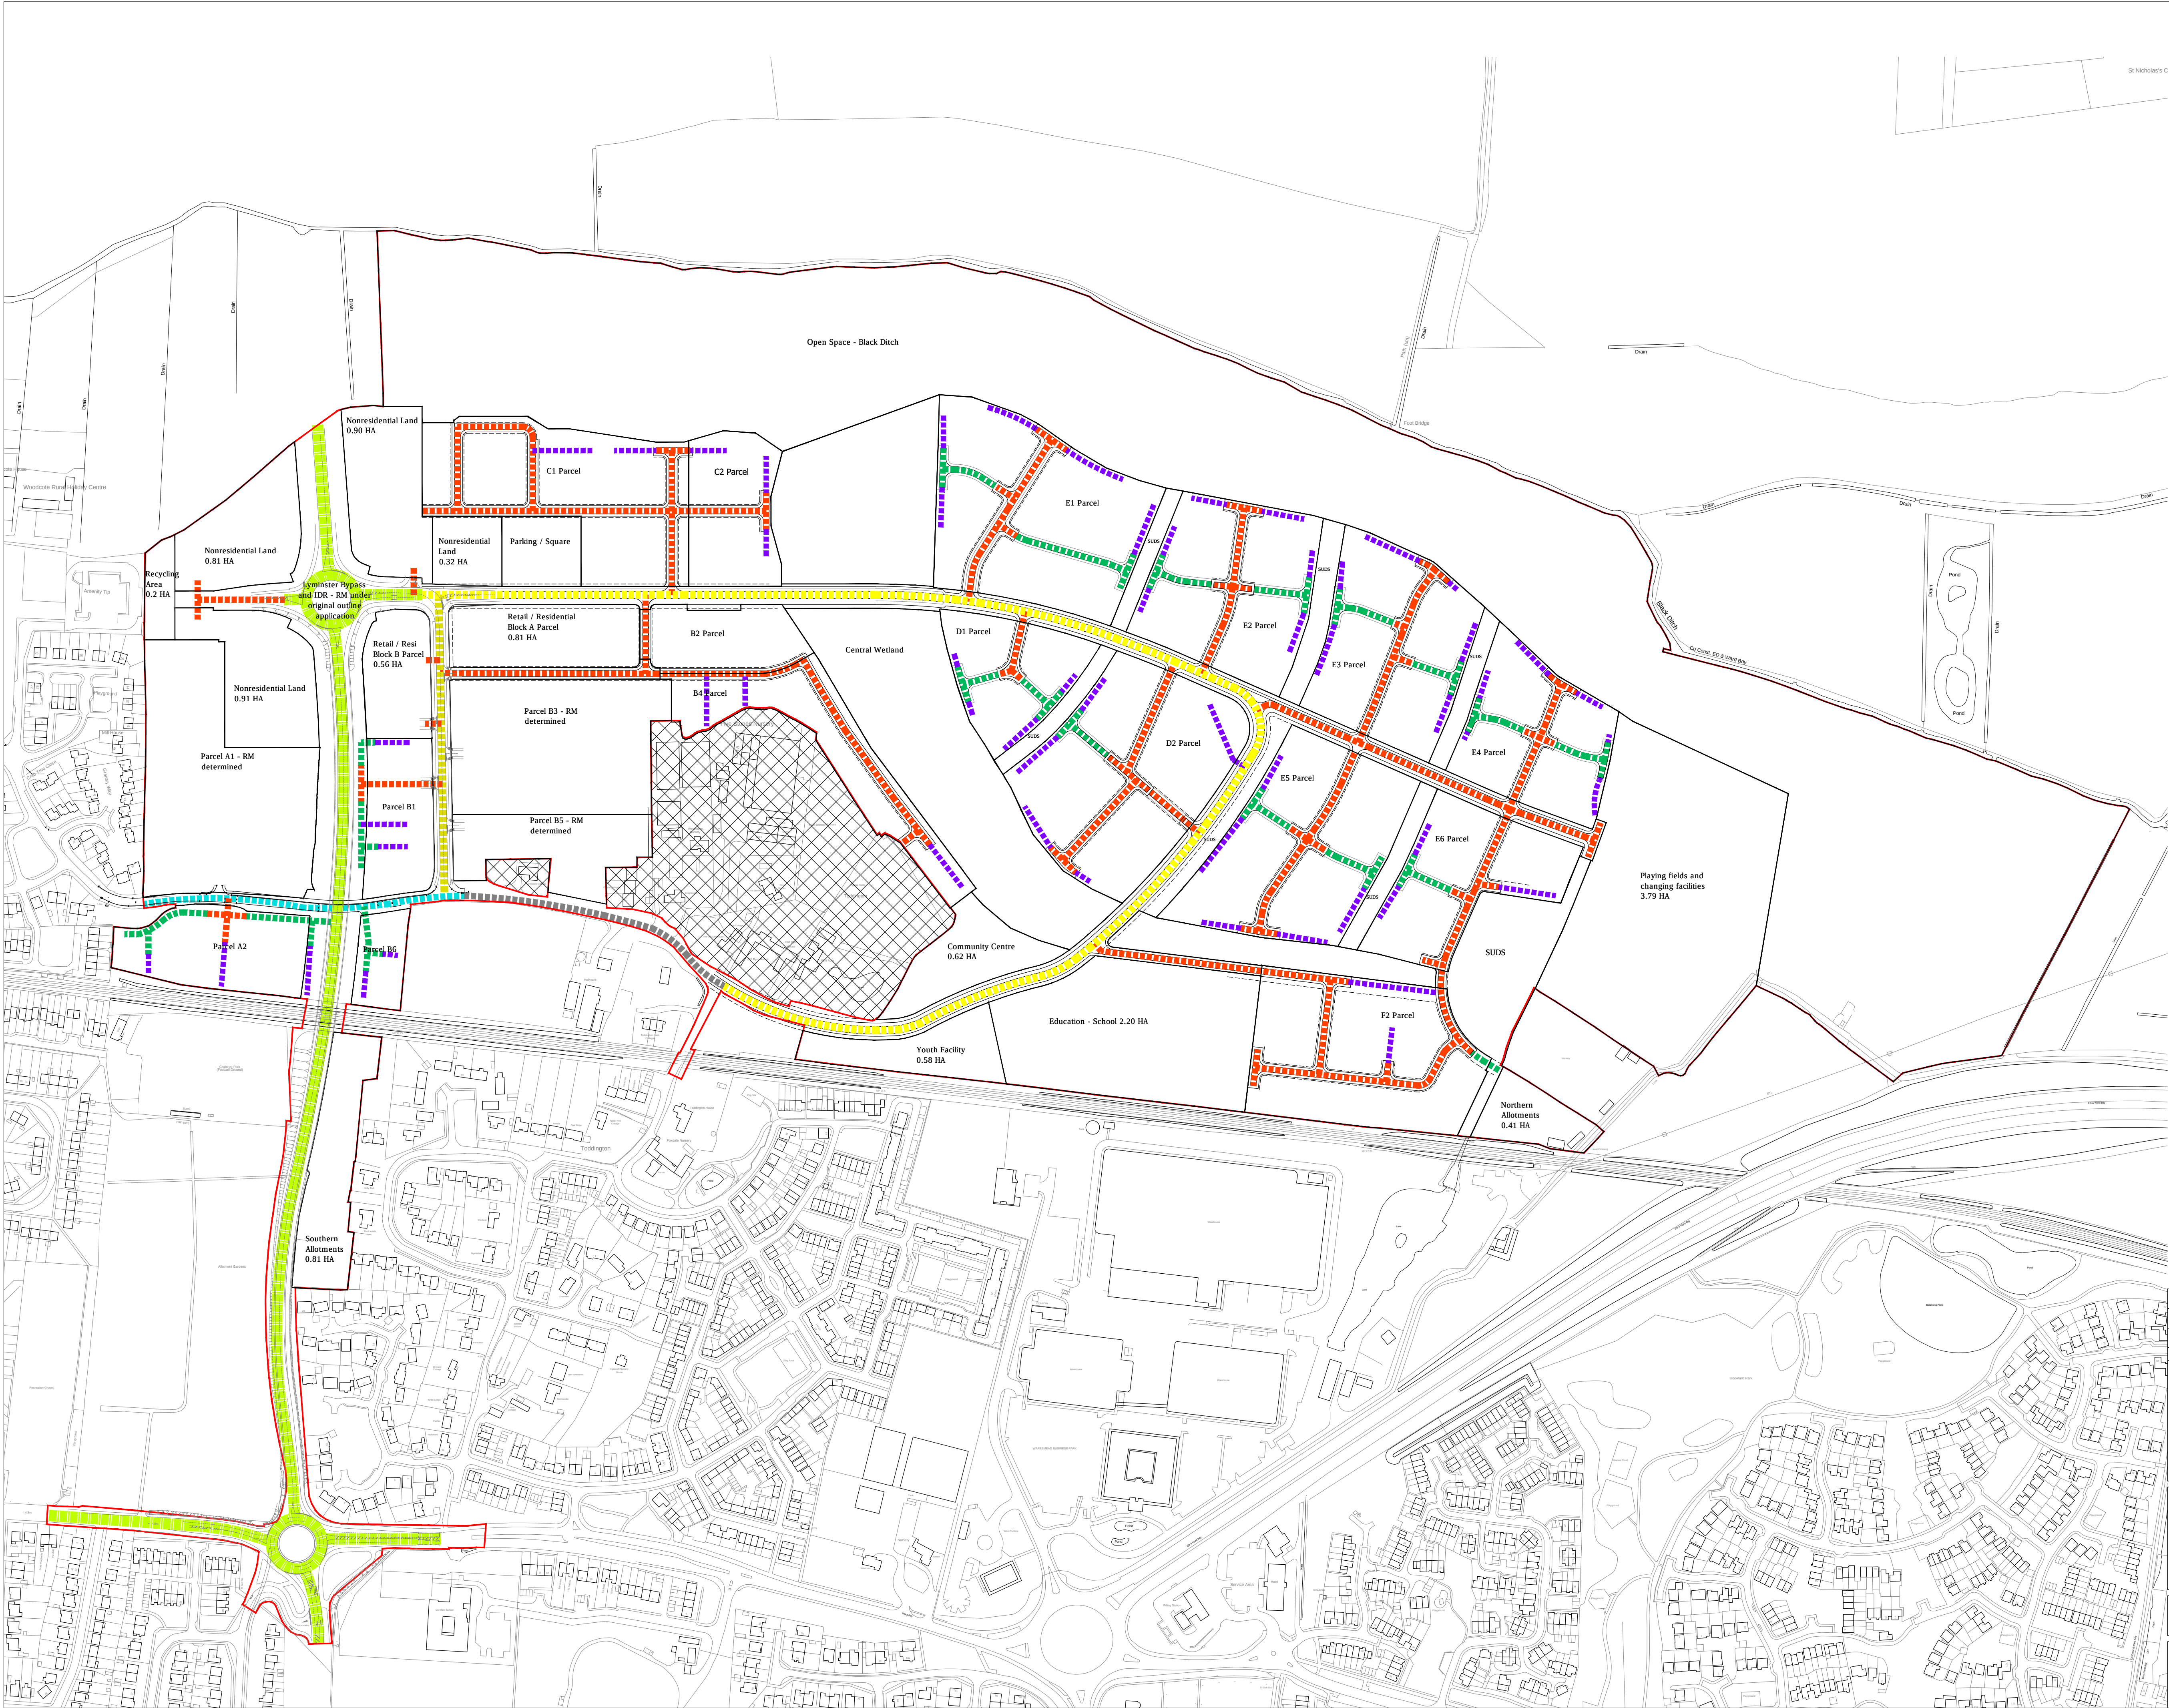

- Key:
- Adopted Road - Bypass Flyover
 - Build to Adoptable Standard - Contributor Road (approved under separate RM application)
 - Adopted Road - Section 278 Works
 - Main Avenue / Bus Route
 - Estate Road
 - Shared Surface Road
 - Private Drives
 - Existing Road

Rev	-	-	-	-	-
Date	27.06.16				
Scale	1:2500 @ A1				
Orig No	519-GR.L_010				
Drawing Title: Parameter Plan - Vehicular Access					
Drawing Status: SUBMITTED					
Drawn: KJ					
Rev: -					



PERSIMMON
Together, we make a home

Persimmon Homes Thames Valley
Persimmon House, Knoll Road,
Camberley, Surrey GU15 3TQ
Tel: 01276 808080

Site:
**Toddington Lane
Littlehampton**