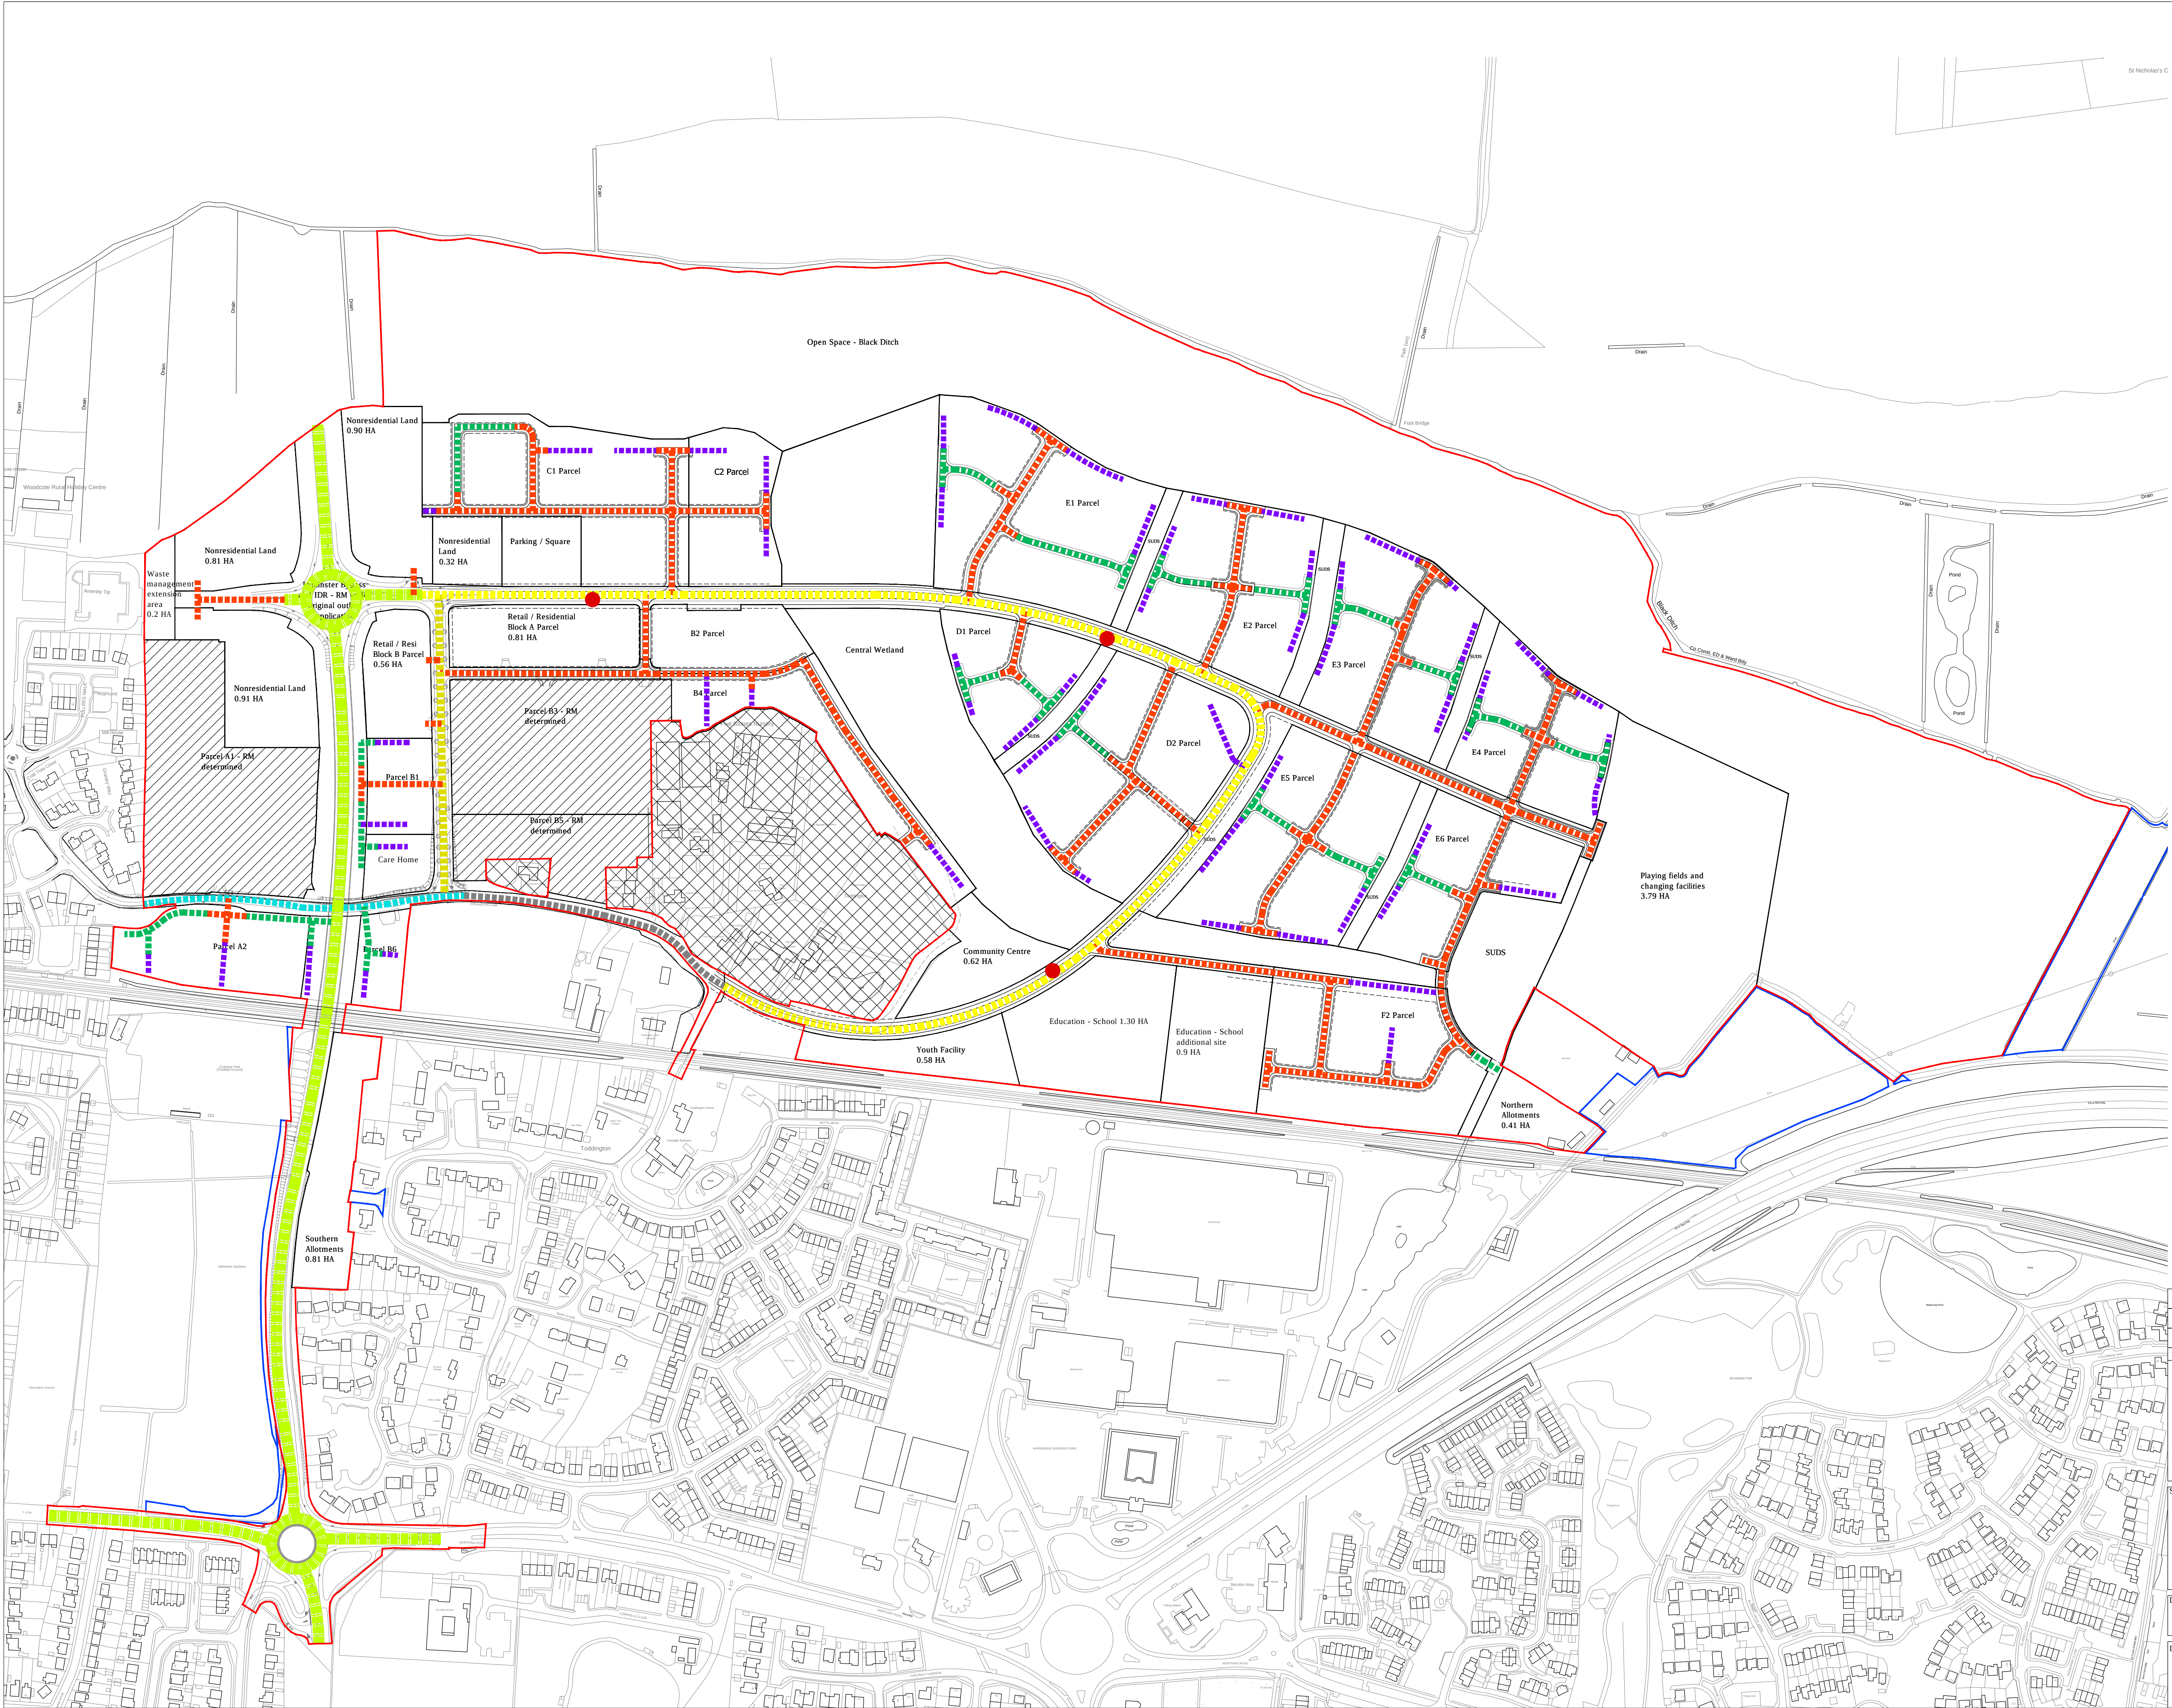


- Key:
- Adopted Road - Bypass flyover
 - Build to Adoptable Standard - Distributor Road (approved under separate RM application)
 - Adopted Road - Section 278 Works
 - Main Avenue / Bus Route
 - Estate Road
 - Shared Surface Road
 - Private Drives
 - Existing Road
 - Bus Stop

-	-	-
-	-	-
A	Bus stops added, drawing updated in accordance with land use plan	19.04.17
Rev		Date
 PERSIMMON Together, we make a home Persimmon Homes Thames Valley Persimmon House, Knoll Road, Camberley, Surrey GU15 3TQ Tel: 01276 808080		
Site: Toddington Lane Littlehampton		Date: 27.06.16
		Scale: 1:2500 @ A1
		Orig No: 519-GR.L_010
Drawing Title: Parameter Plan - Vehicular Access		
Drawing Status: SUBMITTED		Drawn: KJ
		Rev: A